

Materials

Walls : red/brown clay
facing brickwork


Roofs : red/brown concrete
interlocking plain tiles

Windows & Doors :
White upvc


Gutters and Downpipes :
White upvc





EAST ELEVATION

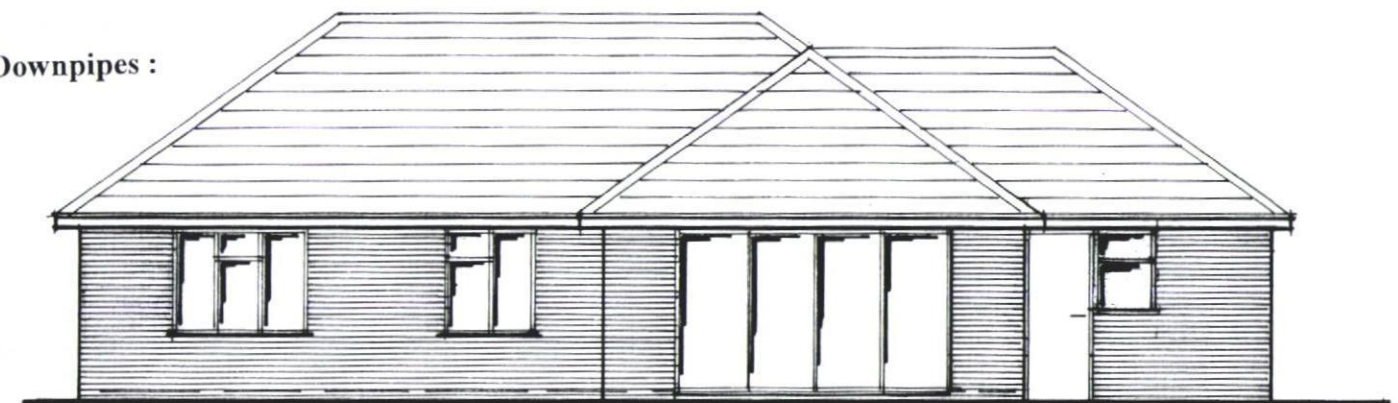


WEST ELEVATION

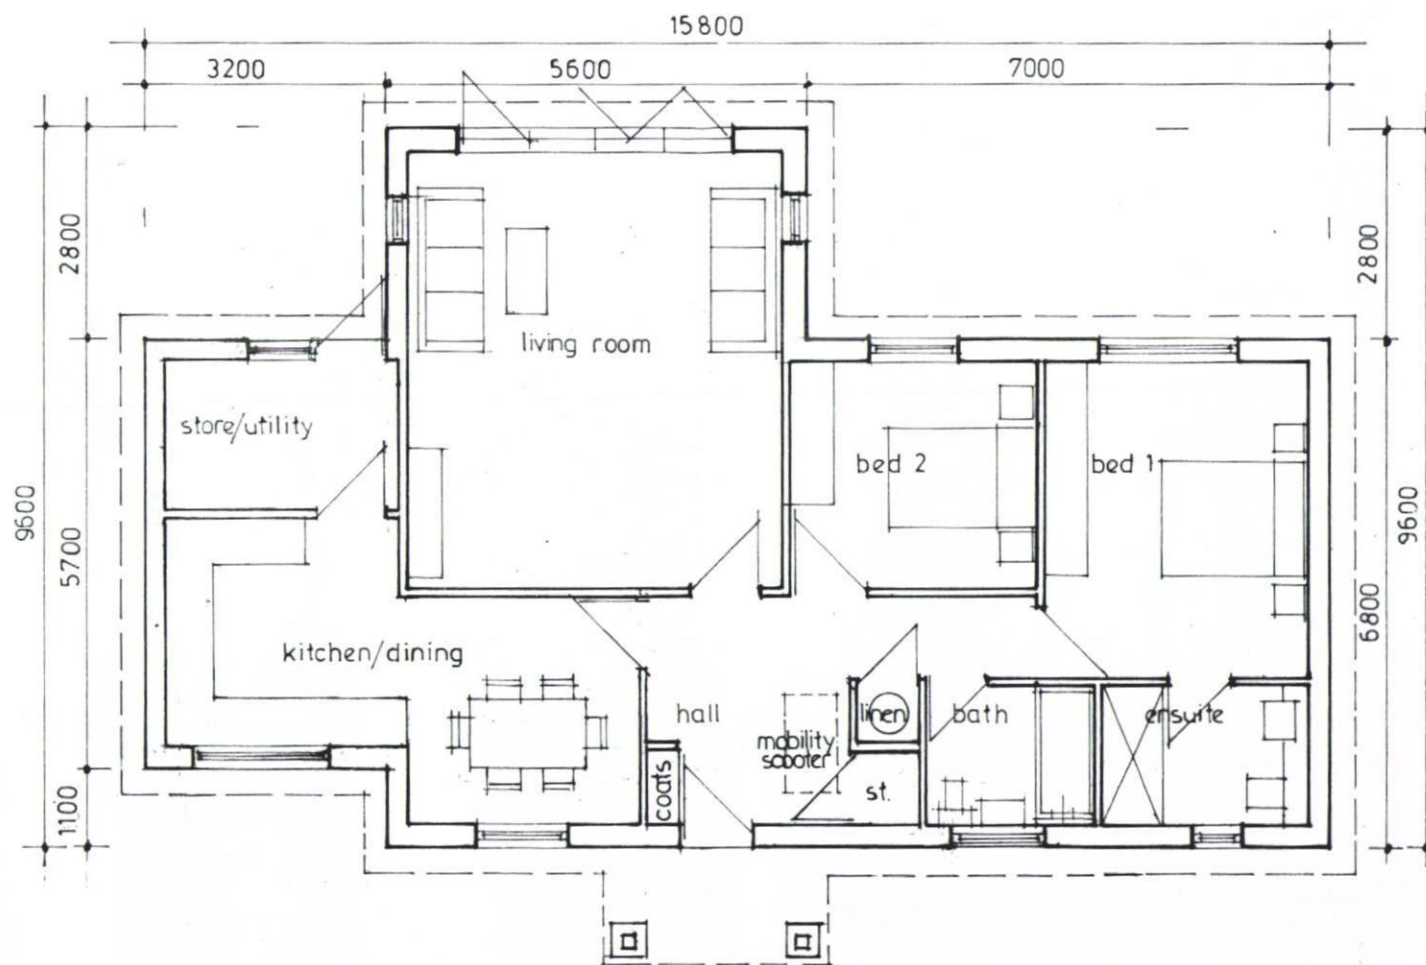

FLOOR PLAN

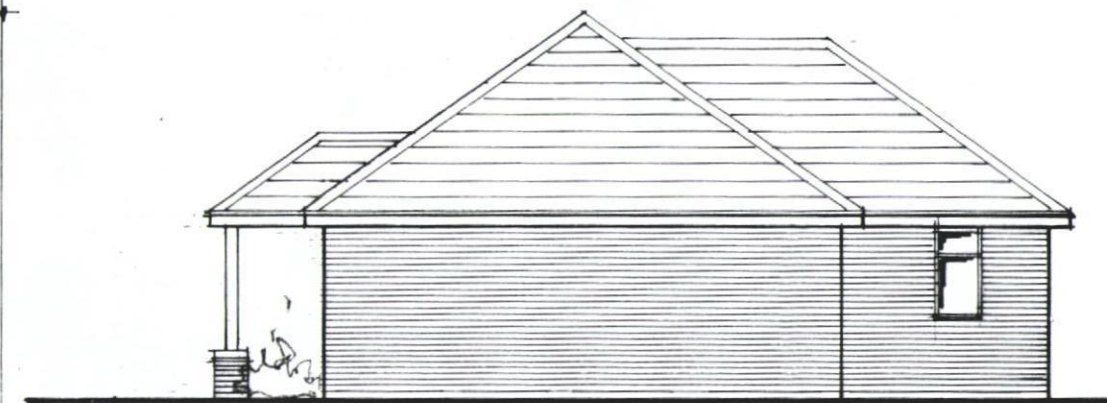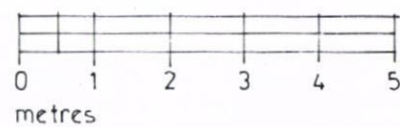

NORTH ELEVATION

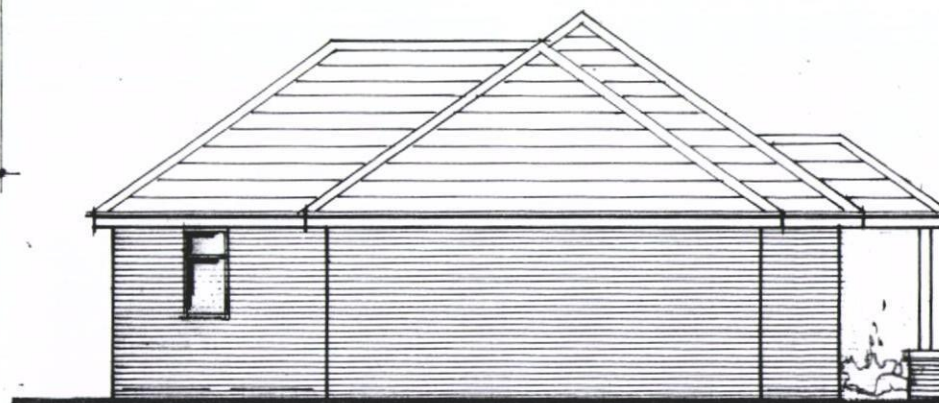

SOUTH ELEVATION

28 Lodge Road
Bedhampton
Hampshire

For

Derek Warwick
Developments Ltd

Proposed Bungalow
Plans and Elevations

1:100 @ A3 Aug '12

212.07/07B

OWEN DAVIES
ARCHITECTS

16 Grovebury,
Locks Heath, Southampton, SO31 6PL
Tel : 01489 589923 Fax: 01489 589923