


Nº 1

80, BARNCROFT WAY, LEIGH PARK, HAVANT, HANTS. FOR F. BUCKETT.

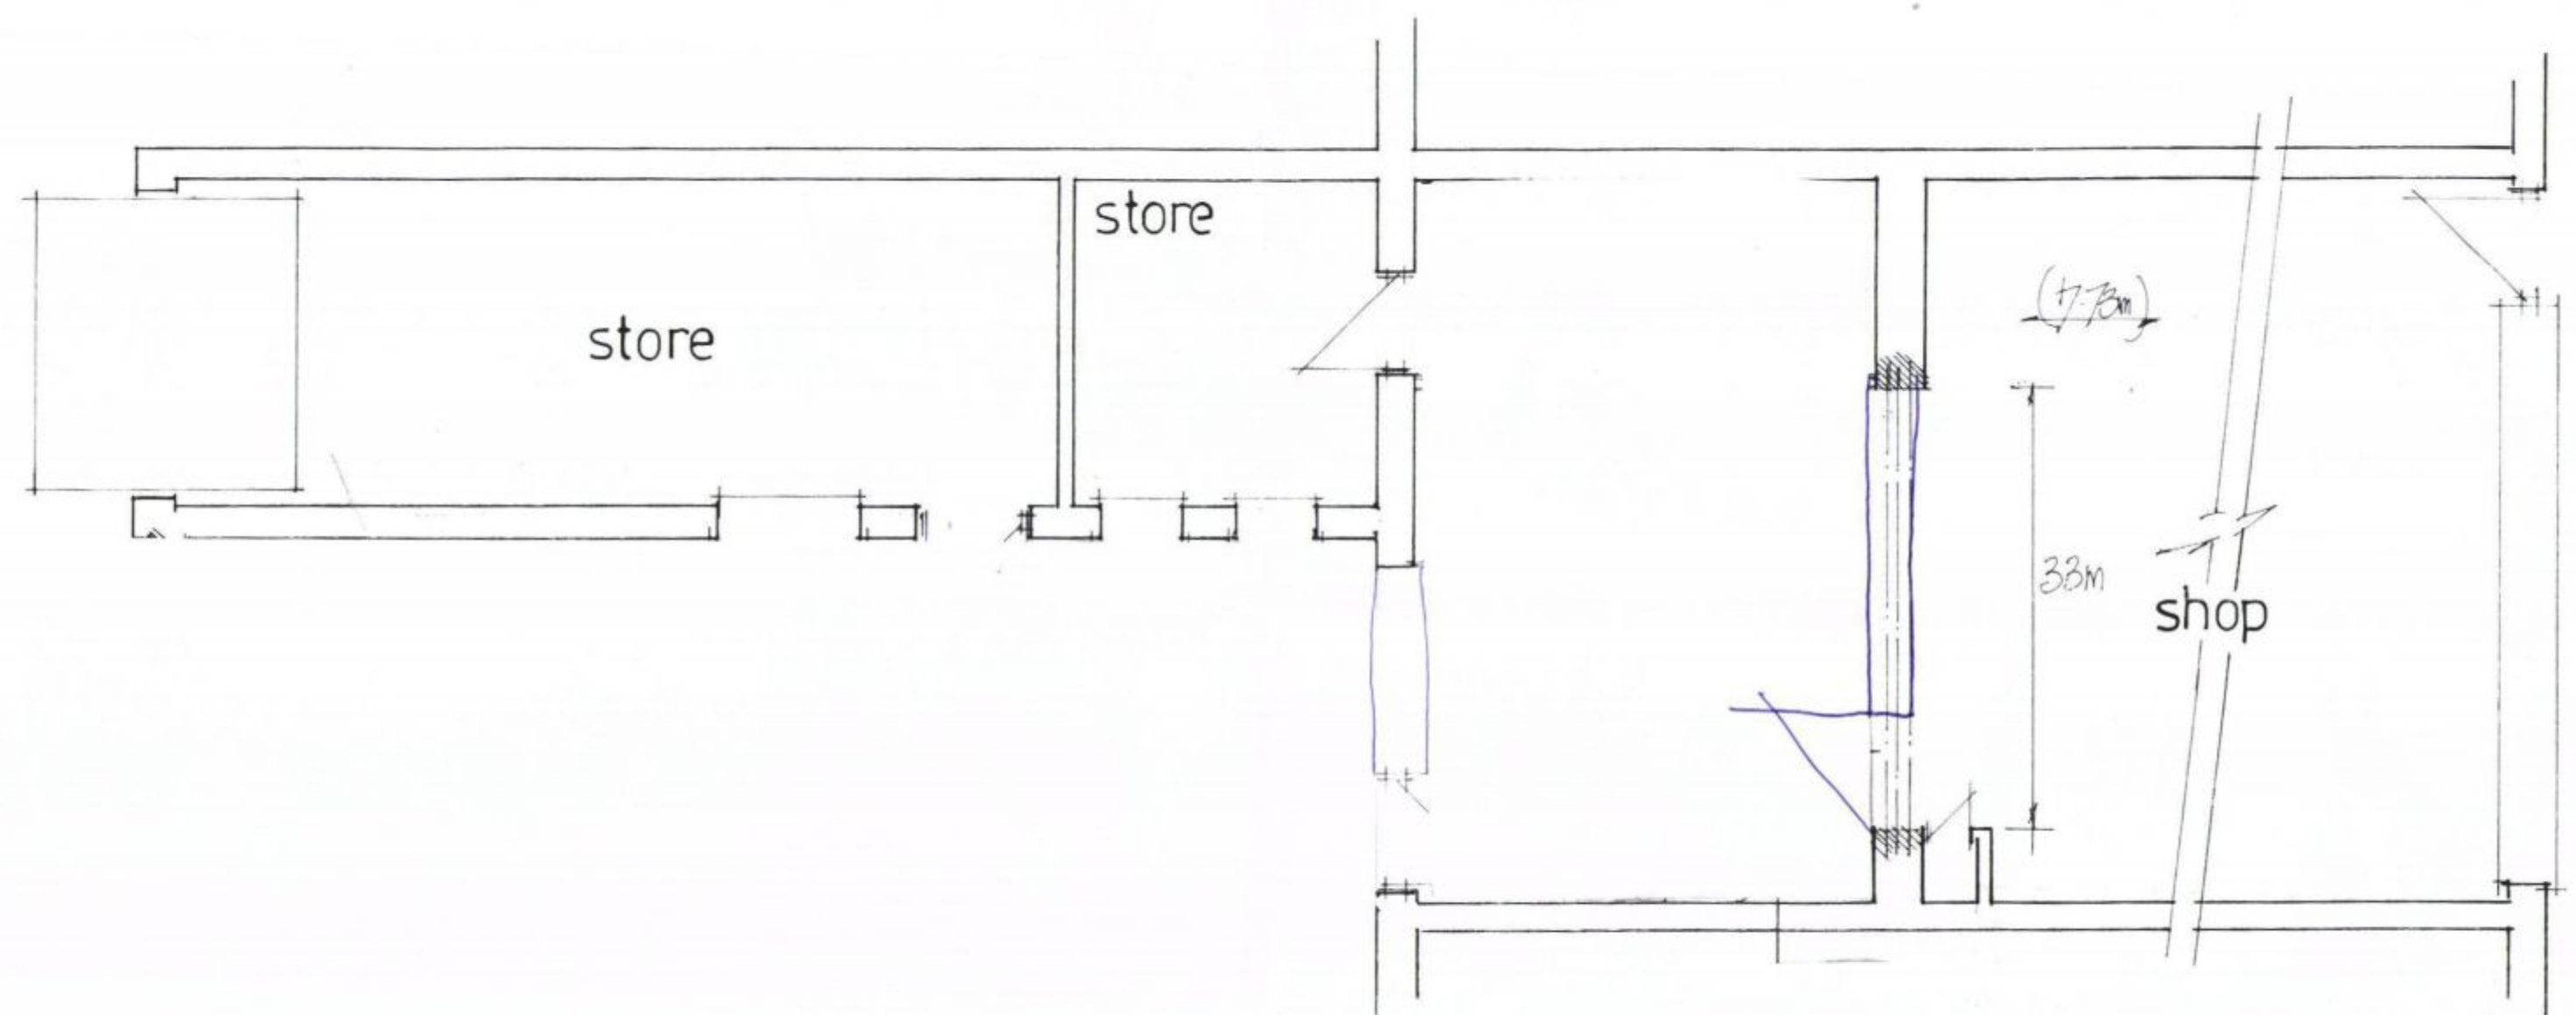

Shop Floor layout out present,
before new proposal layout drawing
Nº 2.

NS ETC

date nov 2012
scale 1:50 appx only

HAVANT BOROUGH
COUNCIL
7 AUG 2013
RECEIVED