


95/56332/3

BOROUGH OF HAVANT
ENVIRONMENTAL SERVICES
DEPARTMENT
21 SEP 1995
RECEIVED


B.O.H.
PERMIT

Do not scale. Use figured dimensions.
Check dimensions on site before work proceeds. Report
discrepancies to the Architects.
If in doubt, ask!


Amended

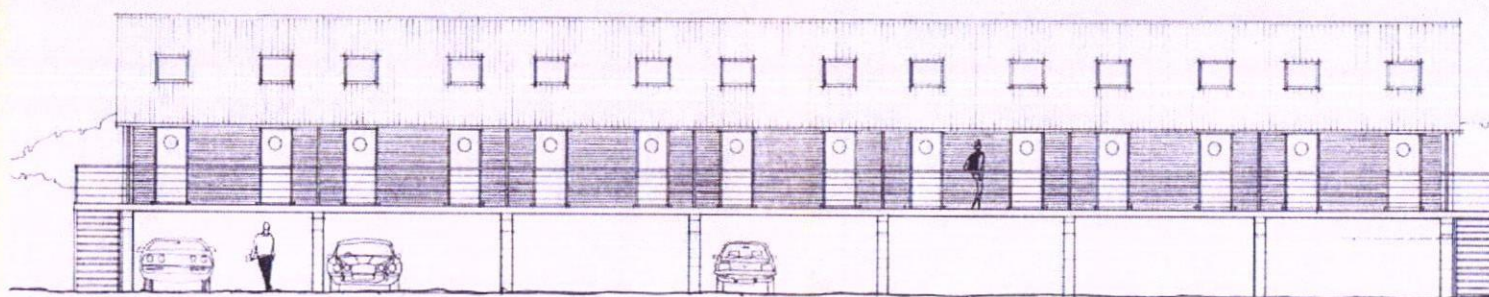


NORTH EAST ELEVATION

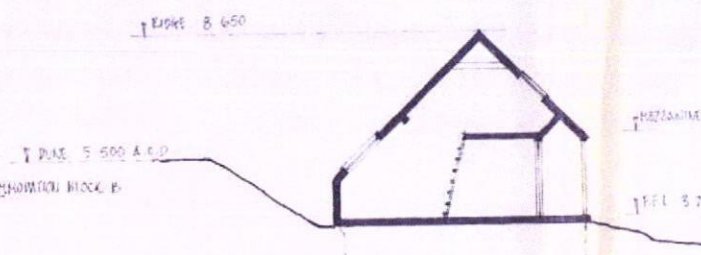


SECTION BLOCK A

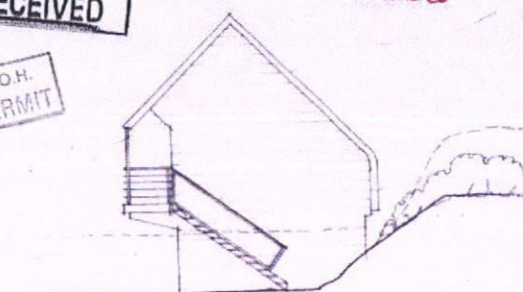


NORTH WEST ELEVATION

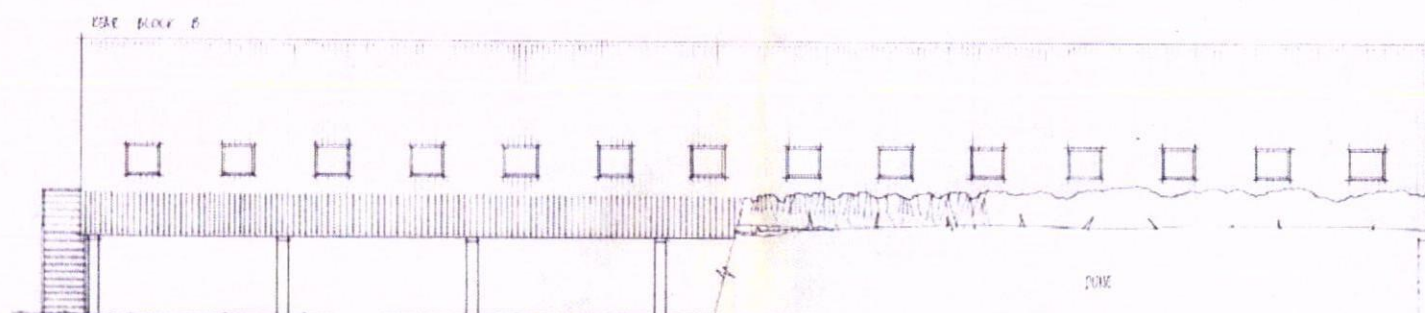


SOUTH WEST ELEVATION BLOCK B

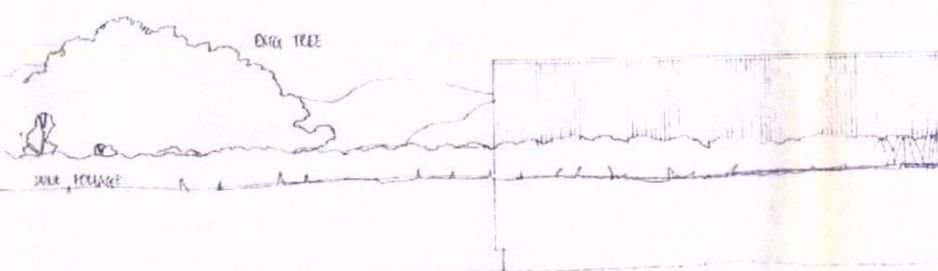

SOUTH WEST ELEVATION BLOCK A

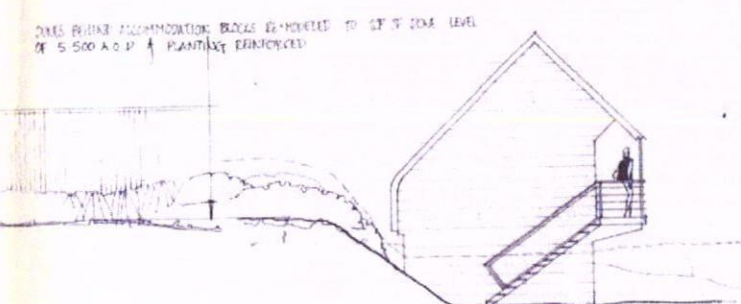


SOUTH EAST ELEVATION

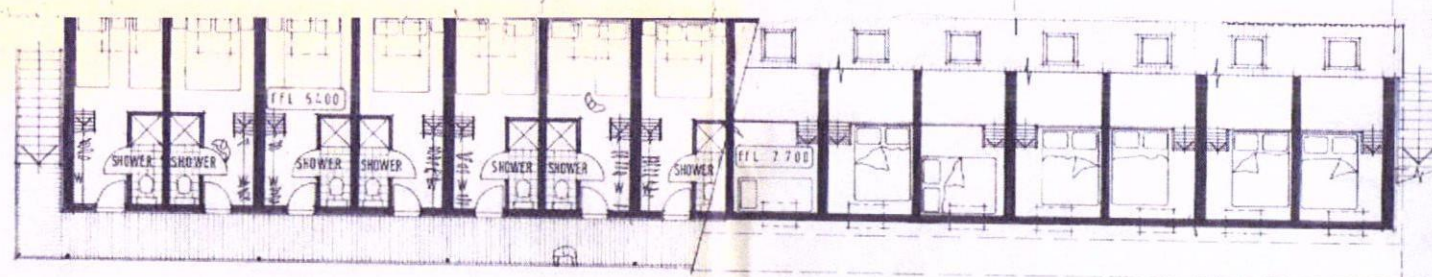


FIRST FLOOR PLAN BLOCK B
GROUND " " " A


MEZZANINE LEVEL

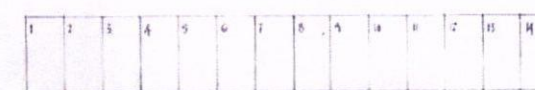


ACCOMMODATION BLOCK B 14 NO UNITS AS DRAWN

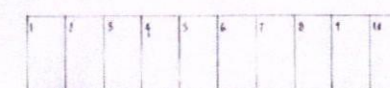

ACCOMMODATION BLOCK A AS DRAWN BUT 10 NO UNITS & NO PARKING UNDER

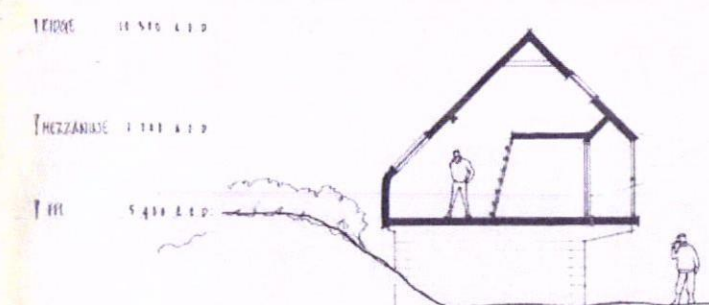

SECTION BLOCK B

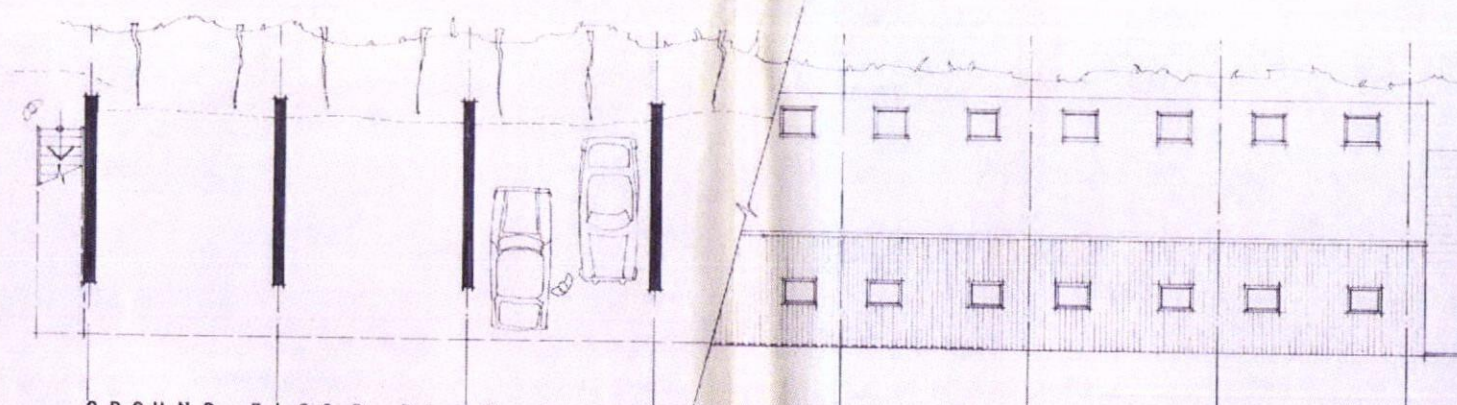

GROUND FLOOR PLAN
BLOCK B WITH PARKING UNDER

ROOF PLAN

MATERIALS


- CEILING WALLS TO BE OF FAIR FACED CONCRETE BLOCK
- BALUSTRADE, POSTS & STAIRS TO BE POLYESTER POWDER COATED MILD STEEL
- ROOF CORRELING TO BE PECELED STEEL DECKING
- BALCONY WALL TO BE STAINED HORIZONTAL T & G CLADDING
- DOORS TO BE STAINED / PAINTED TIMBER
- BALCONY TO HAVE HARDWOOD TIMBER PLANKING
- WINDOWS TO BE PROPRIETARY OPENING ROOFLIGHTS TO SOFT ROOF DECKING SYSTEM



HAVANT BOROUGH
COUNCIL
13 AUG 2013
RECEIVED

1:1 AS DRAWN
BLOCK A COVERED & WATER OVERHEAD (SHED) DONE
PERMIT RECEIVED

KEN MORGAN ARCHITECTS

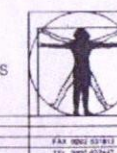

HAYLING ISLAND
SAILING CLUB

H. I. S. C.

ACCOMMODATION
SHEET 2 BLOCKS A & B

JUNE '95 1/100 608.53

HAYLING ISLAND SAILING CLUB