


21 SEP 2012

RECEIVED

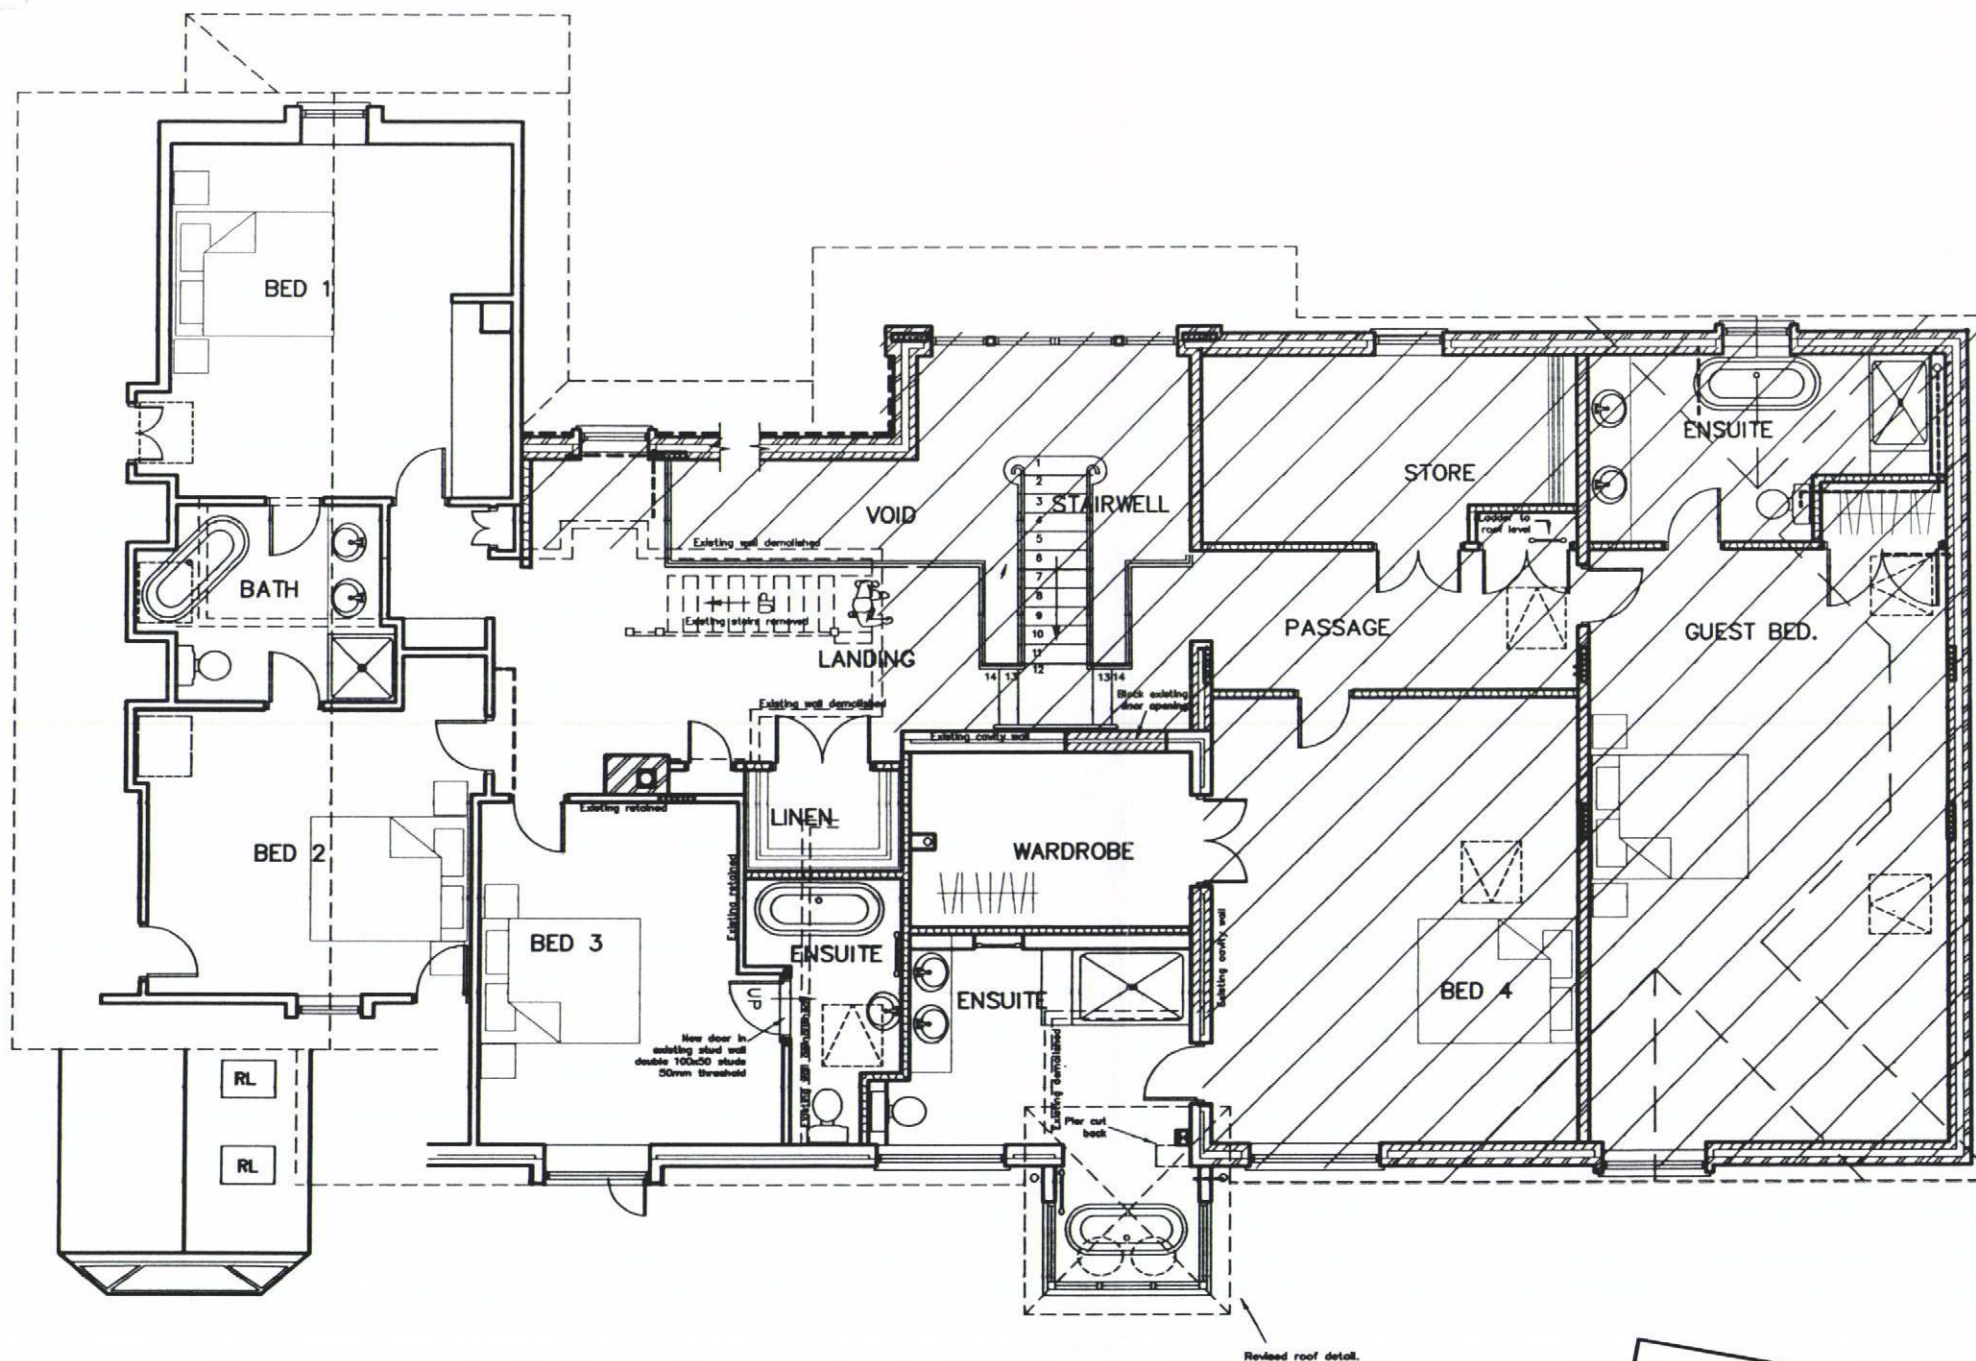

North Corner
Woodgaston Lane
Hayling Island
PO11 9RL

FIRST FLOOR
PLANNING
AMENDMENT

Revisions
A.

metres

10

20

30

Garage

Martin Critchley
Chartered Architect
7 North Street
Havant, Hampshire, PO9 1PW
023 92 474 919
critchleyarchitect@hotmail.com

Scale A3 = 1:100
Date 16/06/10
Drawn JVC/JHL/MHC

0942-323⁰