


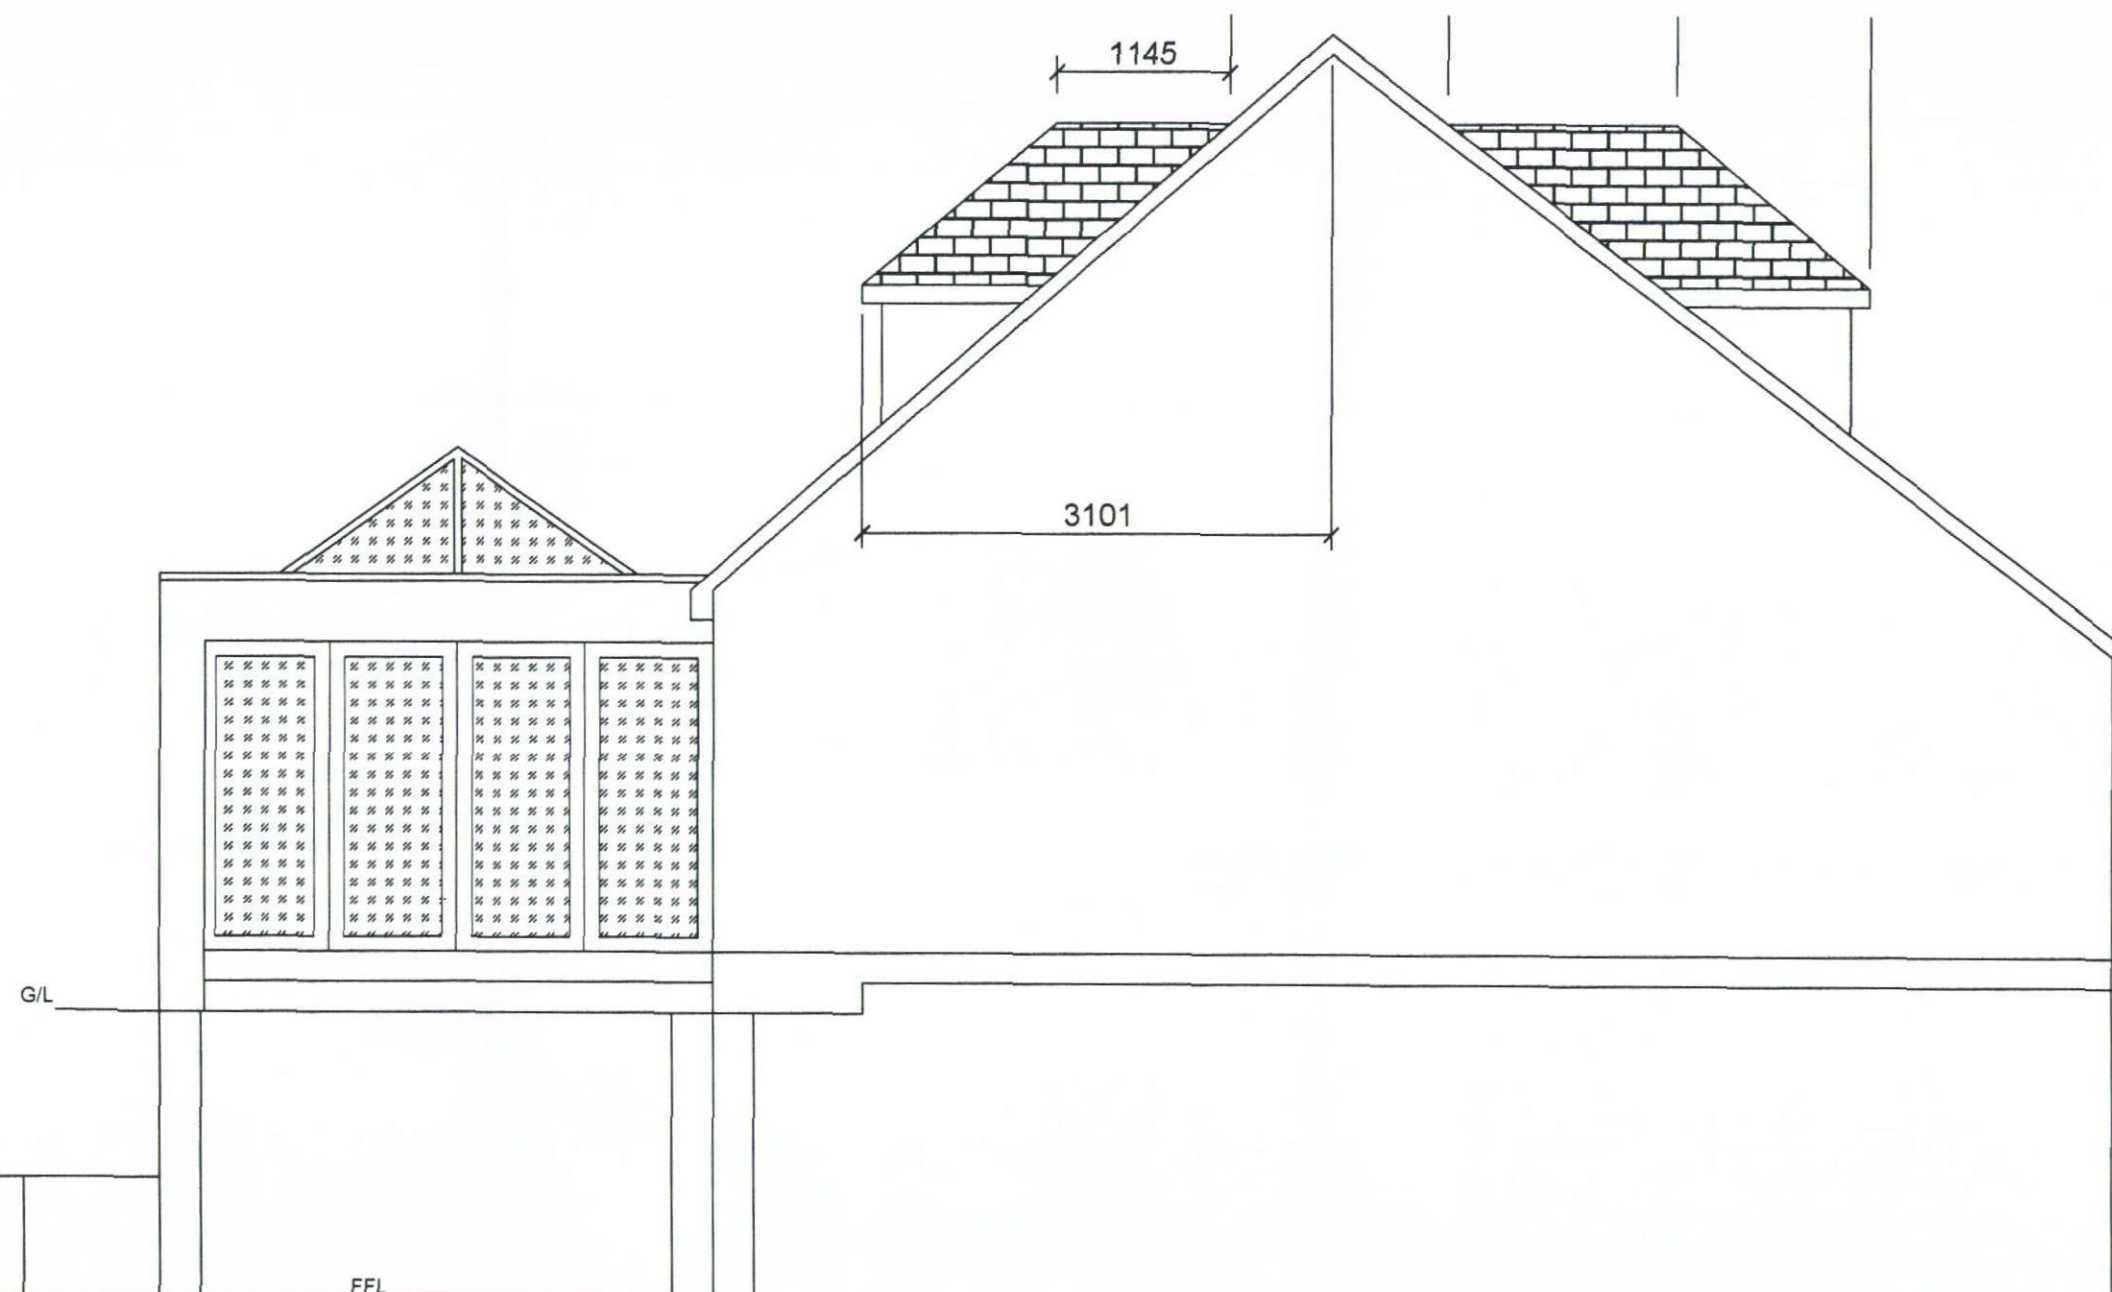

	G/L		
Rev	By	Description	Date
AJS DESIGN SOLUTIONS 80 Whyke Lane Chichester West Sussex PO19 7PD T: 07834 316 010 E: enquiries@ajsdesignsolutions.co.uk			
Client	Brian Skeet		
Project	6 Allmara Drive Waterlooville Customer Customer		
Drawing Title	Side Elevation (right)		
Status	Detailing		
Scale	1:50	Date	28 Feb 11
Job No.	J5-11	Drawn By	AJS
Drawing No.	2	Revision	E
THIS DRAWING IS SUBJECT TO COPYRIGHT AND SHOULD THEREFORE NOT BE REPRODUCED WITHOUT PRIOR CONSENT OF AJS DESIGN SOLUTIONS.			