


38 HAVEN ROAD, HAYLING

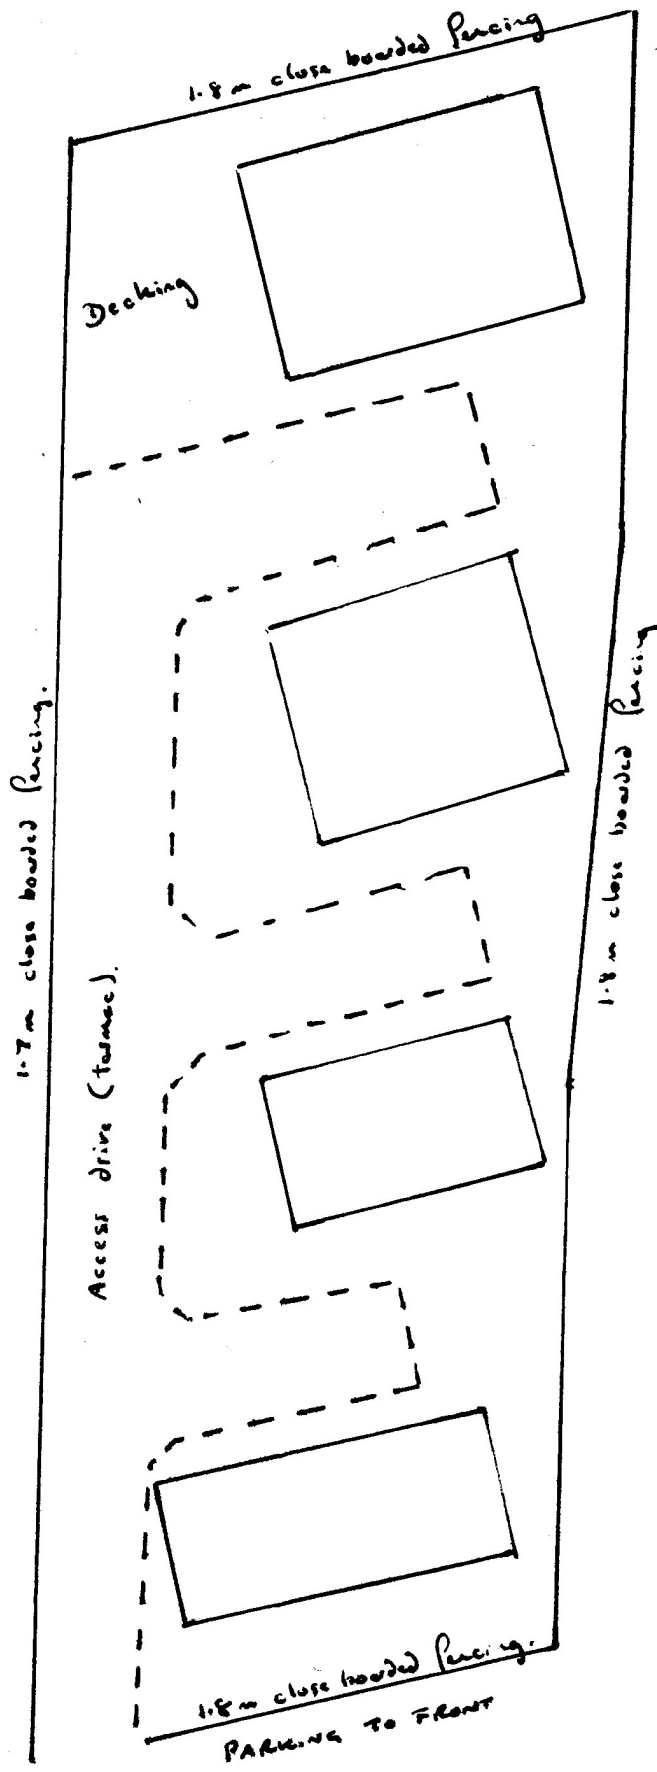

SCALE 1:200



fusion|tp

Dwg.No. Haven1