REFUSE


Andrew Ockwell DESIGN




South West Elevation



North East Elevation

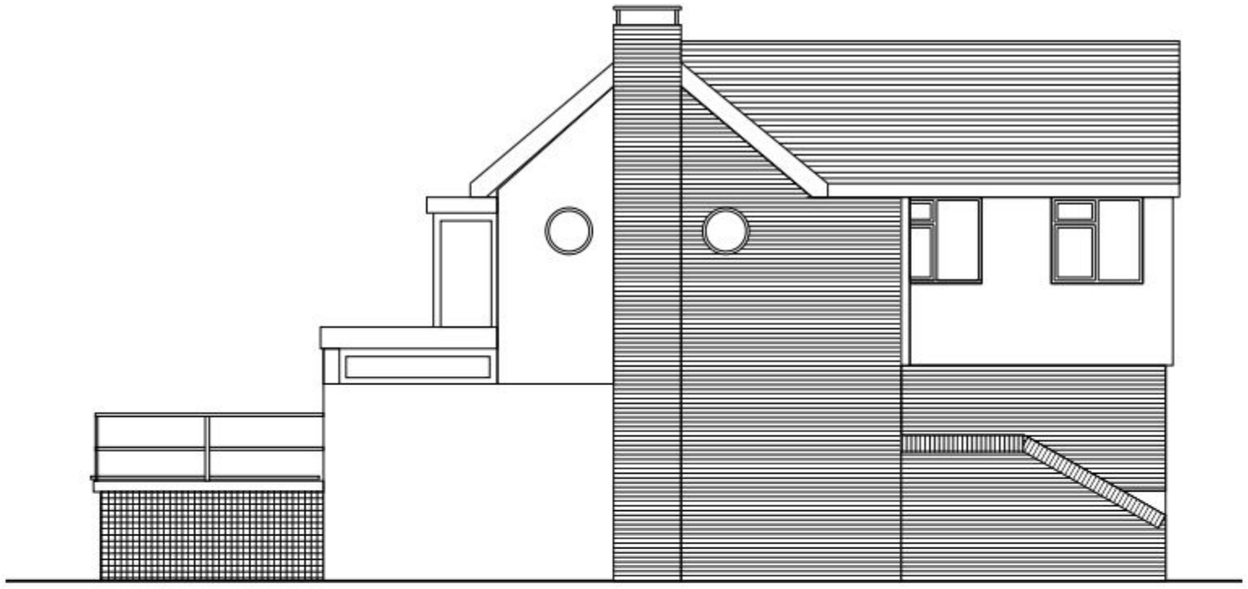

North West Elevation

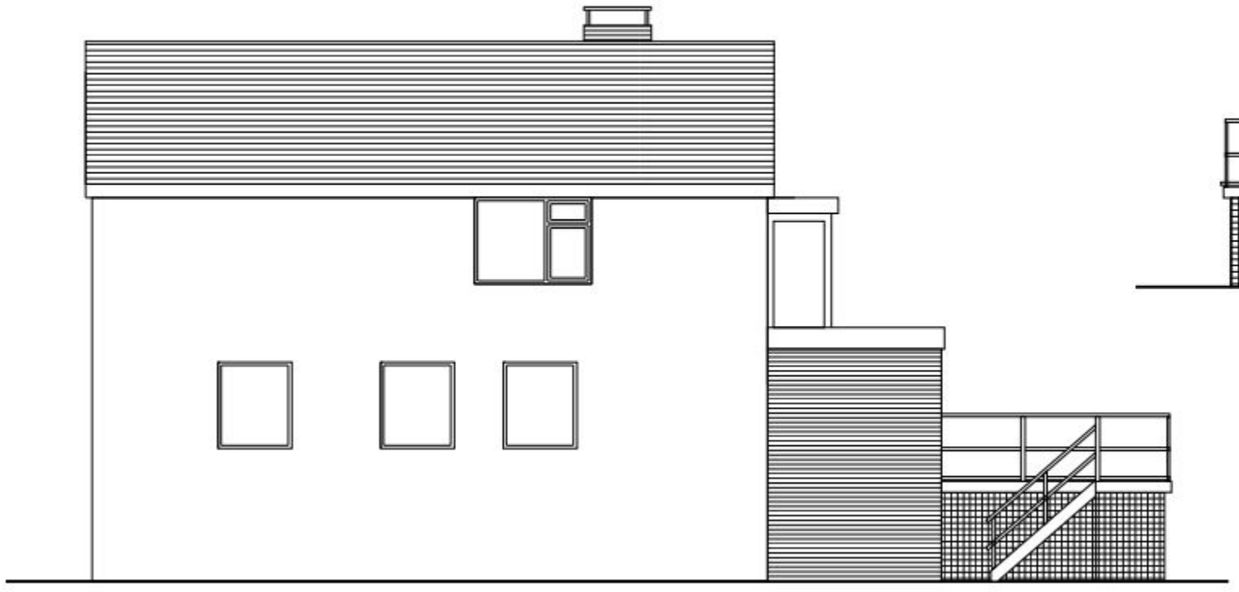

South East Elevation

Sinah House
Hayling Island
Alterations
Existing Elevations

Drawing no. 1103/3 RevA
Scale 1:100 @ A3