



**BLOCK PLAN
SCALE 1 : 500**


Scale in Metres 1:500
0 5 10 15 20 30 40 50

Dimensions shown as existing

**Proposed raising of roof by 1.0m
with loft accommodation, external
alterations include rendering to
lower elevations & alterations to
door / window openings at:**

**2 Woodcroft Gardens
Waterlooville
PO8 9PZ**

Raising of roof by 1.0m with loft accommodation
- works include 1.0m roof overhang

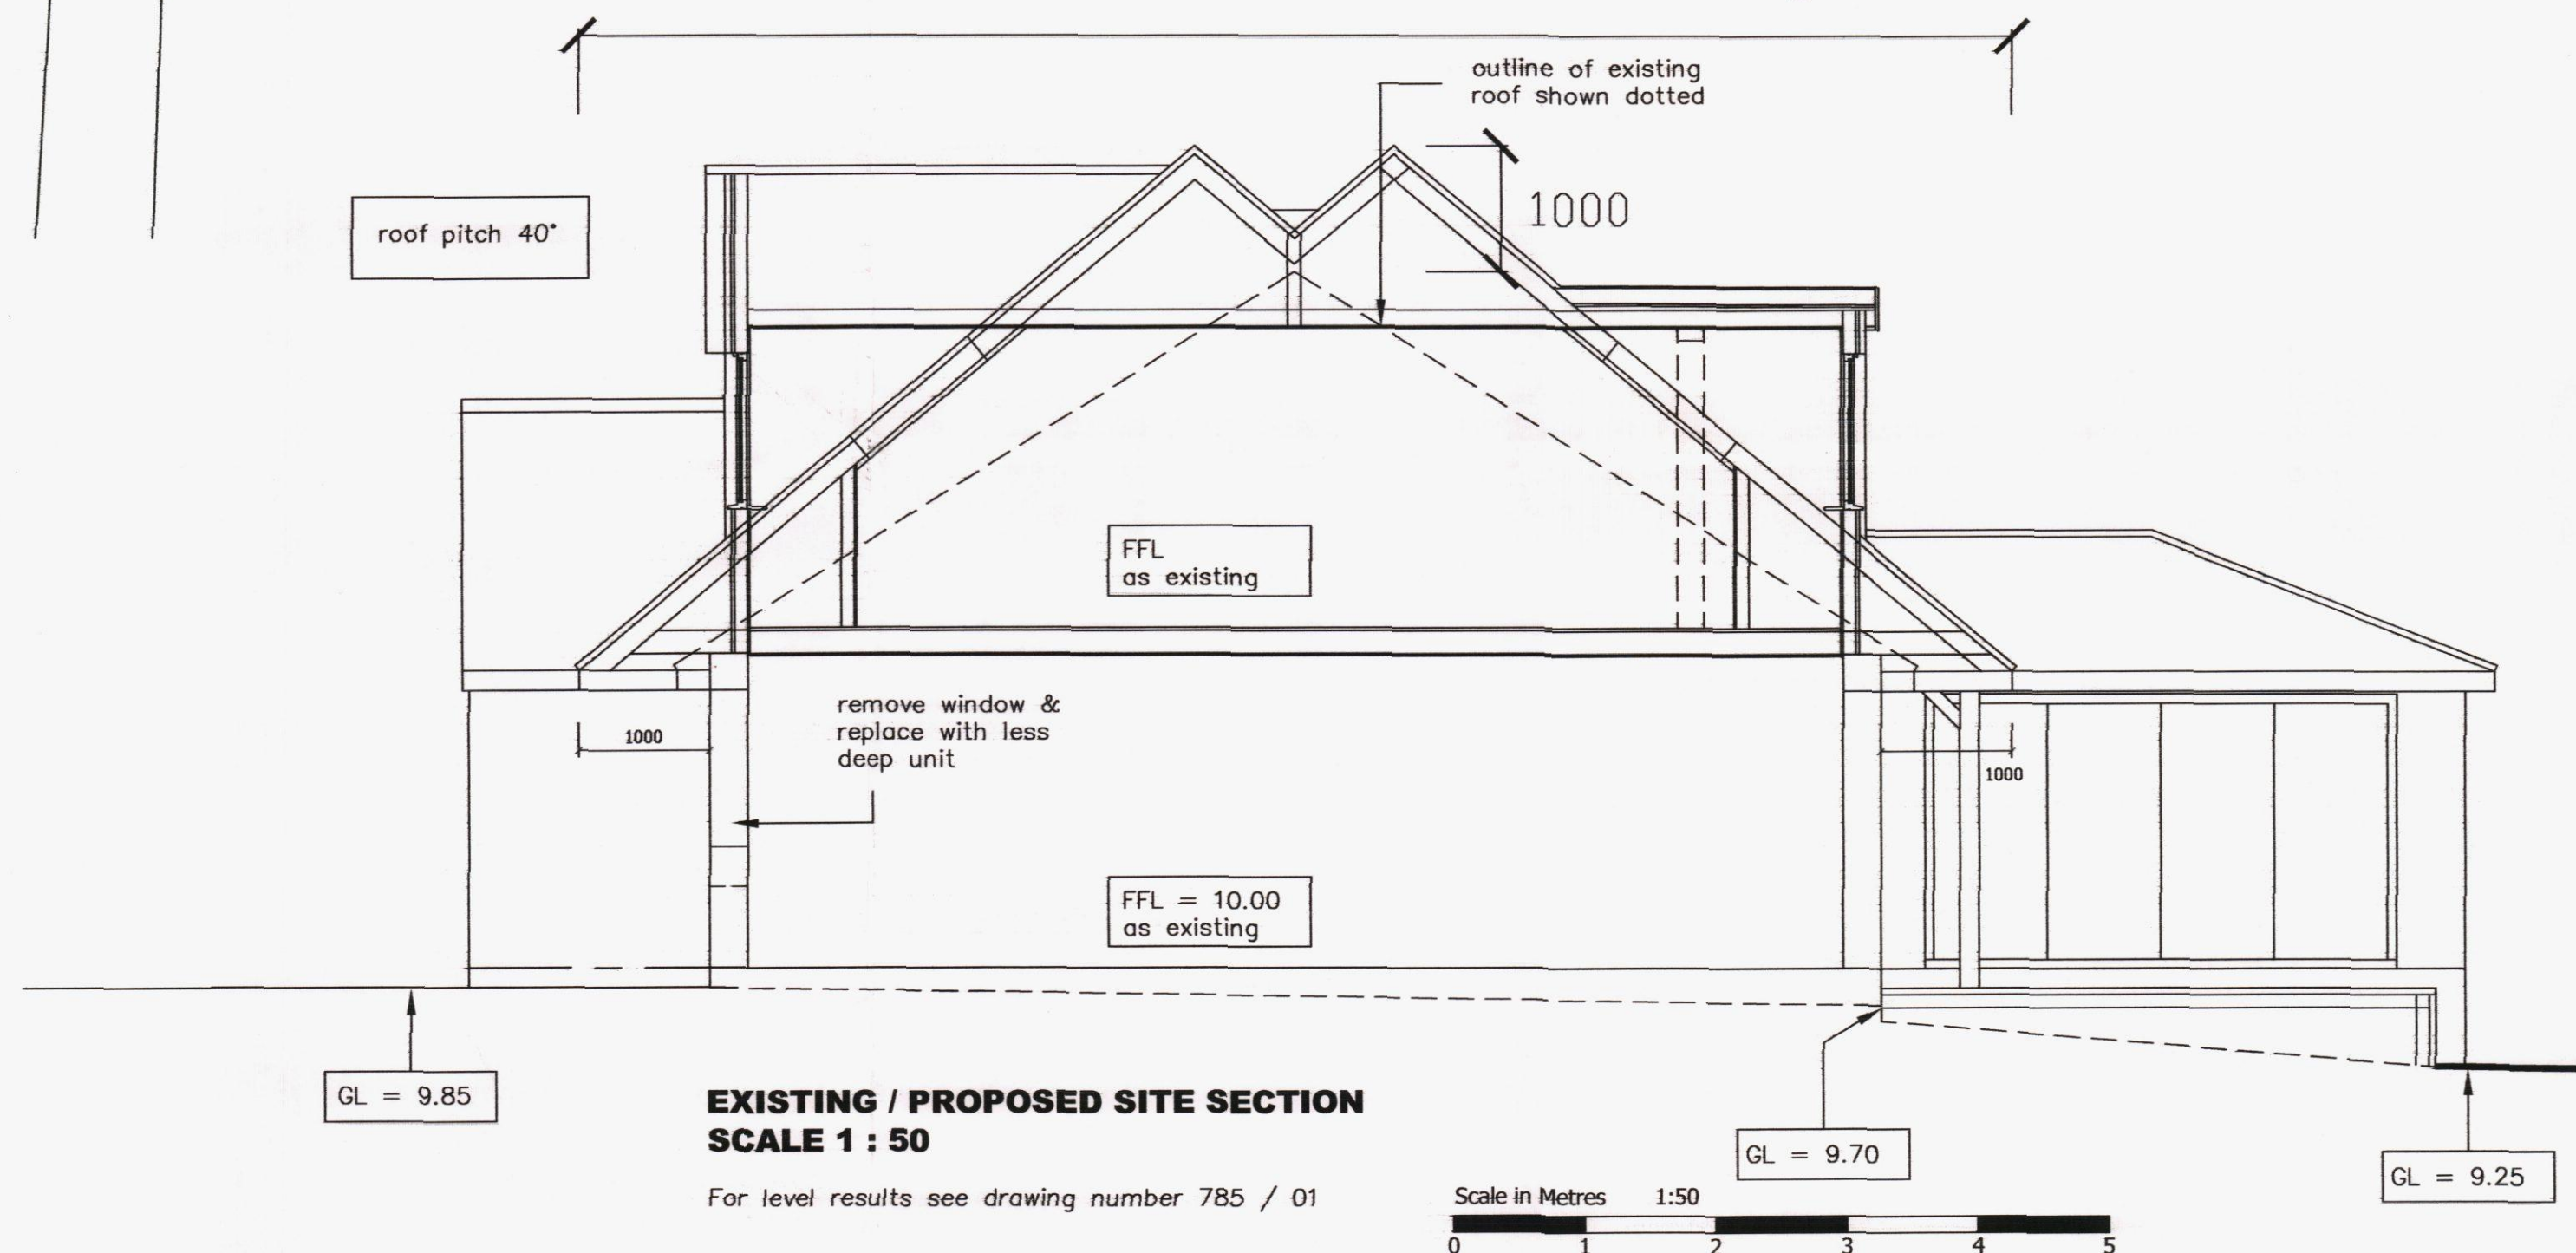

NOTES:

The design and construction of this project shall be in accordance with the current Building Regulations & NHBC Standards. These notes & drawings have been prepared solely for the purpose of Planning & Building Regulation approval.

Do not scale from this drawing unless for Planning purposes. All dimensions to be checked on-site and any alterations to be approved by the Architect and/or client prior to any work commencing.

Ordnance Survey Licence No: 100047591

This drawing to be copyright and to be read in conjunction with all other drawings

Amendments:

Rev A : General notes added - 21/12/13

Key:

Client Name & Address:

Mr & Mrs A Painting
2 Woodcroft Gardens
Waterlooville
PO8 9PZ

Project Address:

2 Woodcroft Gardens
Waterlooville
PO8 9PZ

Drawing Details:

PLANNING DRAWING

Proposed block plan & existing / proposed site section

Project No: 785	Drawing No: 3	Rev No: A
Scale: 1:500 1:50 @ A2	Drawn: BWH	Date: 18/12/13



**B H
ARCHITECTURE Ltd**

Heath Cottage
Newlands Lane
Purbrook
Waterlooville
Hants
PO7 5SQ
Tel: 023 9223 2322
Mob: 07747 771808
E-mail: bernard@bernardharding.com