




Proposed **NORTH WEST (Front) Elevation** at 1:100 scale




Proposed **NORTH EAST (Side) Elevation** at 1:100 scale

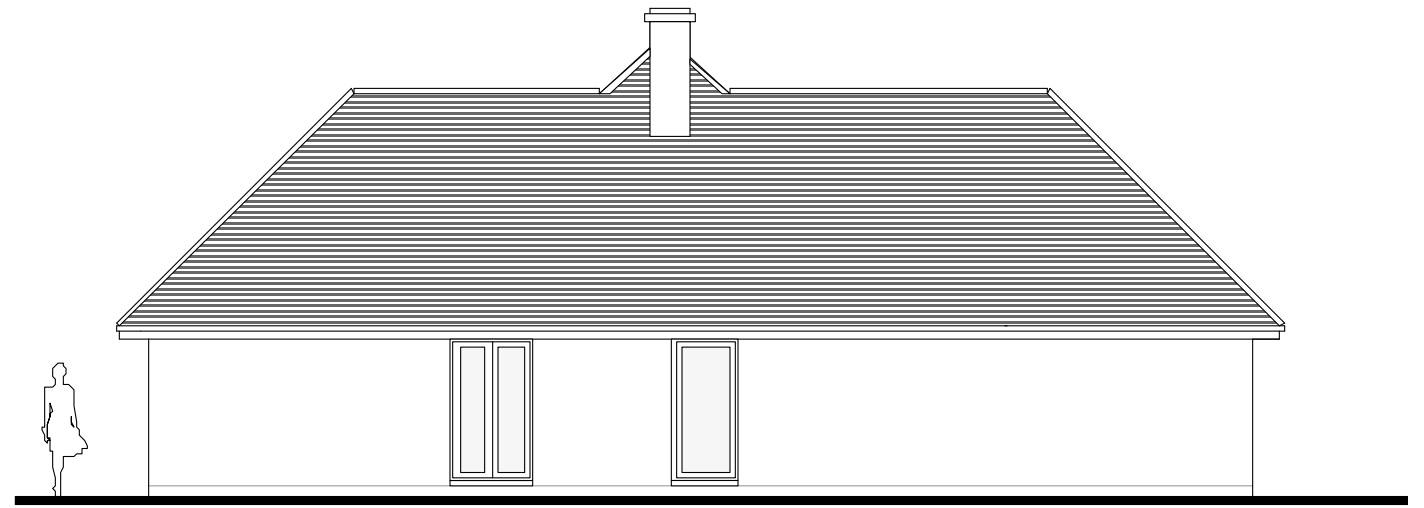


Proposed **SOUTH EAST (Rear) Elevation** at 1:100 scale




Proposed **SOUTH WEST (Side) Elevation** at 1:100 scale

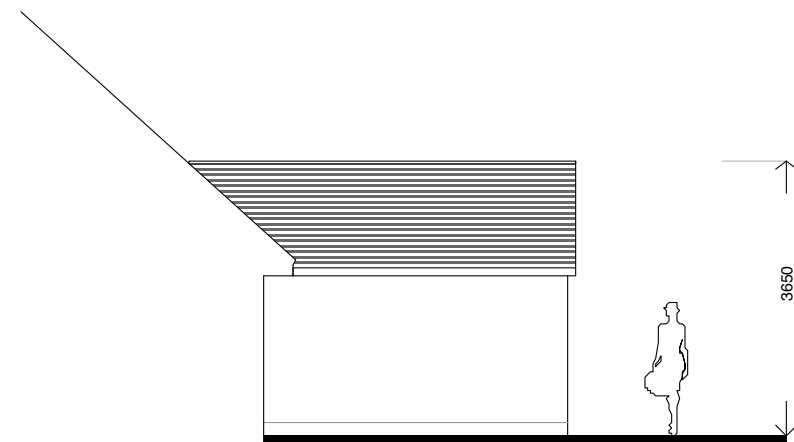

Proposed **INNER NORTH EAST (Side) Elevation** at 1:100 scale

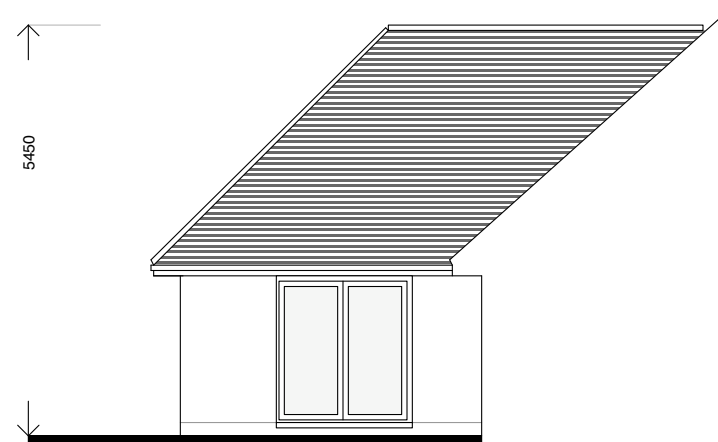

Proposed **INNER SOUTH WEST (Side) Elevation** at 1:100 scale

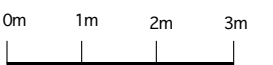

SCALE BAR @ 1: 100

CLIENT	Coastline Construction	DRAWING 003 Proposed Elevations		NOTES Drawings are not to be scaled except for planning purposes. Room dimensions are approximate. All dimensions to be checked on site. All dimensions in mm's Drawings are subject to local authority approval. Drawings are subject to engineers design/ specification/ approval.	CORINTHIAN ARCHITECTURAL DESIGN 8 Davys Court, Funtington, Chichester, West Sussex. PO18 9LG 01243 576 078 > contact@corinthianad.co.uk > www.corinthianad.co.uk
SITE	22 Frogmore Lane, Waterlooville, West Sussex	REVISION			
PROJECT	Proposed Extensions & Alterations	DATE 01 05 13	SCALE 1: 100 @ A3		