


NOTES

- THIS DRAWING IS COPYRIGHT.
- THE CONTRACTOR AND HIS SUBCONTRACTOR ARE TO VERIFY ALL DIMENSIONS ON SITE PRIOR TO MAKING SHOP DRAWINGS OR COMMENCING MANUFACTURE.
- DO NOT SCALE THIS DRAWING.
THE CONTRACTOR IS TO BRING TO THE NOTICE OF THE ENGINEER ANY DISCREPANCIES CONTAINED IN THIS DRAWING PRIOR TO WORK COMMENCEMENT.
- THIS DRAWING IS TO BE READ IN CONJUNCTION WITH ALL RELEVANT ARCHITECTS, ENGINEERS AND SPECIALIST SUB-CONTRACTORS DRAWINGS AND THE SPECIFICATION.
- ALL SETTING OUT TO BE IN ACCORDANCE WITH THE ARCHITECT'S DRAWINGS. ANY DISCREPANCIES BETWEEN THE ENGINEERS AND THE ARCHITECTS DRAWINGS TO BE REFERRED TO THE ARCHITECT BEFORE PROCEEDING. DIMENSIONS MUST NOT BE SCALED.
- THIS DRAWING HAS BEEN PRODUCED BASED UPON LAYOUTS COMPILED AND SUPPLIED BY THE ARCHITECT IN ELECTRONIC FORMAT. NO RESPONSIBILITY IS TAKEN FOR ANY INACCURACIES AND/OR OMISSIONS IN THE INFORMATION AS SUPPLIED.

HEALTH & SAFETY:


ALL WORKS TO BE CARRIED OUT BY A CONTRACTOR COMPETENT TO UNDERTAKE THE CONSTRUCTION OF WORKS AS INDICATED ON THIS DRAWING. THIS DRAWING IS TO BE READ IN CONJUNCTION WITH THE JOB SPECIFIC RISK ASSESSMENT. THE HAZARDS NOTED ARE IN ADDITION TO THE NORMAL HAZARDS AND RISKS FACED BY A COMPETENT CONTRACTOR WHEN DEALING WITH THE TYPE OF WORKS DETAILED ON THIS DRAWING.

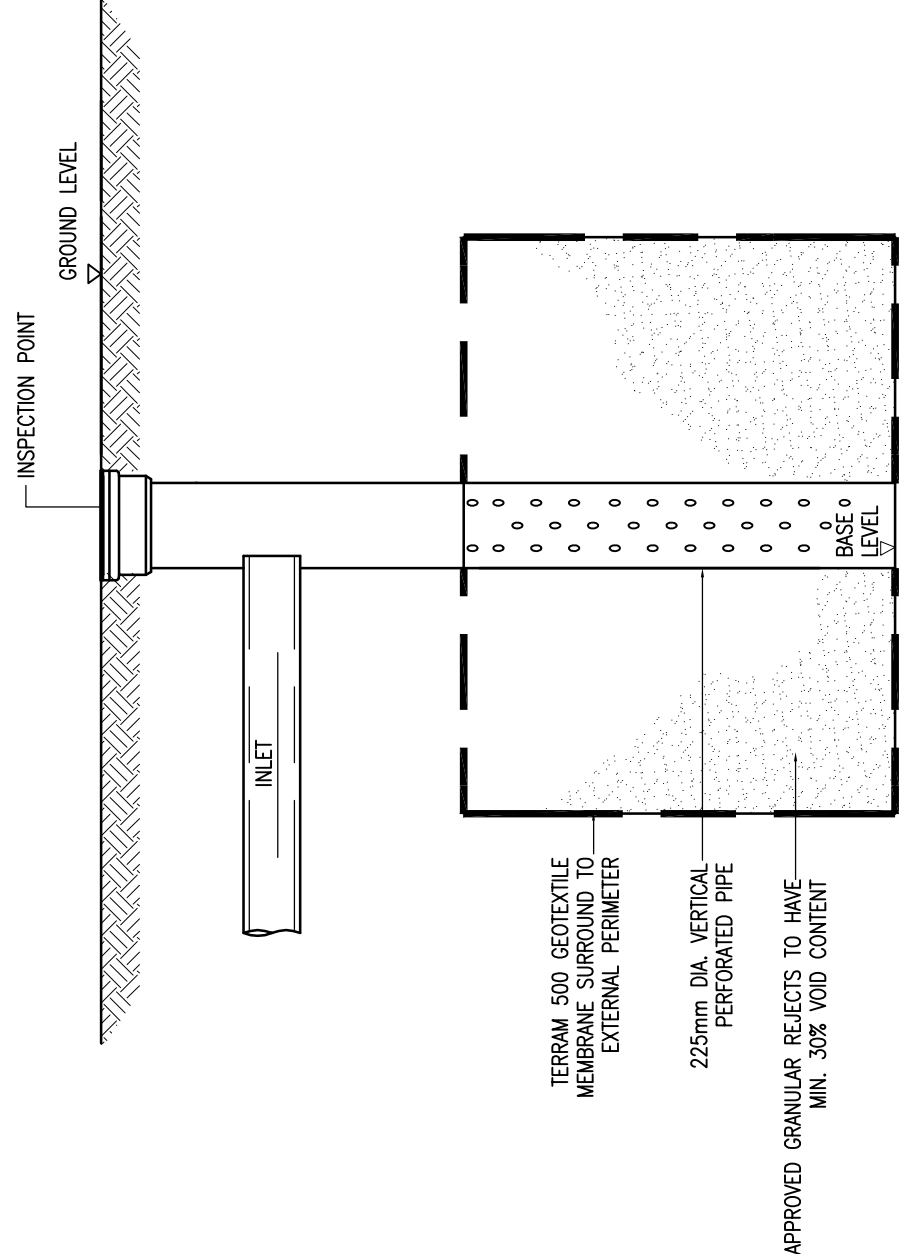


NOTES

- ALL SOAKAWAYS TO BE SITUATED 5.0M MIN. FROM ANY STRUCTURE (MEASURED FROM EXTENT OF GRANULAR SURROUND).
- PIT SIZE REQUIRED FOR GRANULAR SURROUND ON THE ABOVE DETAIL IS INDICATIVE ONLY. CONTRACTOR TO VERIFY DIMENSIONS AND VOLUMES OF GRANULAR SURROUND PRIOR TO CONSTRUCTION.
- ALL GRANULAR REJECTS TO BE PROVIDED AGAINST ALL FACES OF SOAKAWAY PIT. THE CONTENT SPECIFIED FOR THE GRANULAR REJECTS PRIOR TO USE ON SITE.
- GEOTEXTILE MEMBRANE TO BE PROVIDED AGAINST ALL FACES OF SOAKAWAY PIT. THE MEMBRANE IS NOT TO BE PROVIDED TO THE FLOOR AREA WITHIN THE POC RING PERIMETER.


HOUSE SOAKAWAY DETAIL

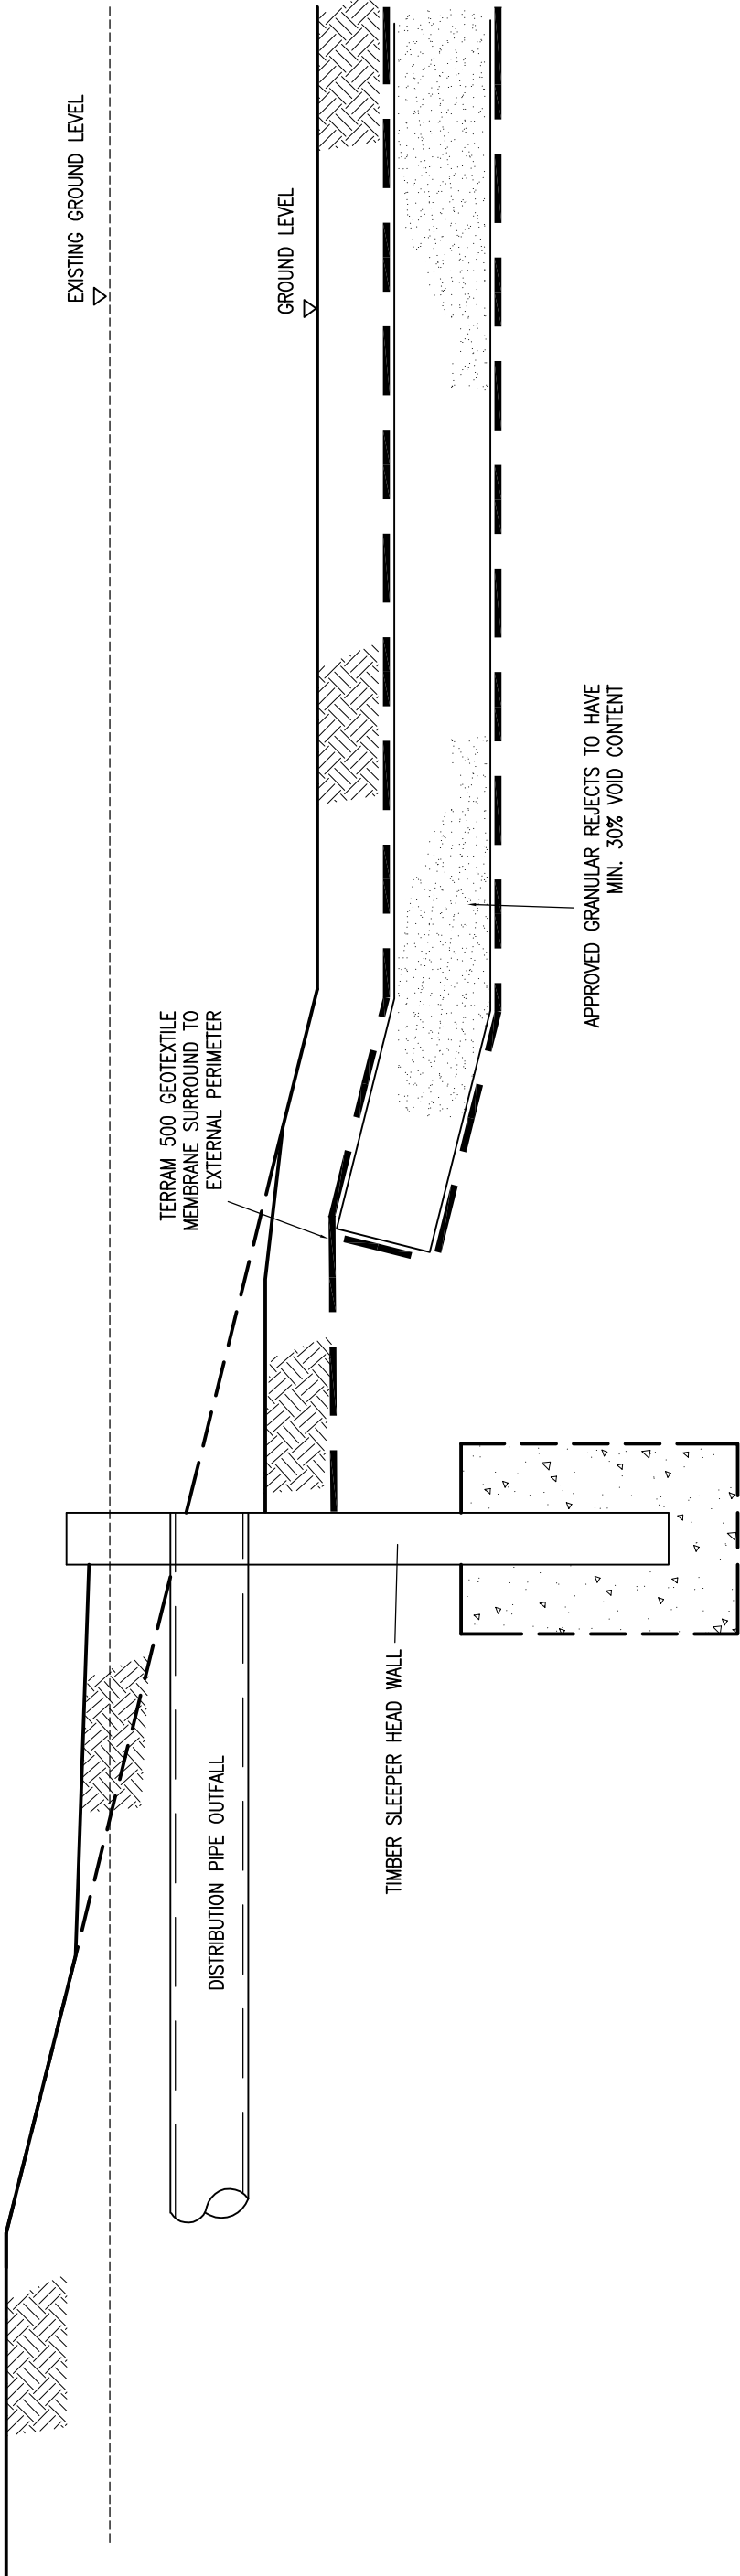


DETENTION/INFILTRATION BASIN

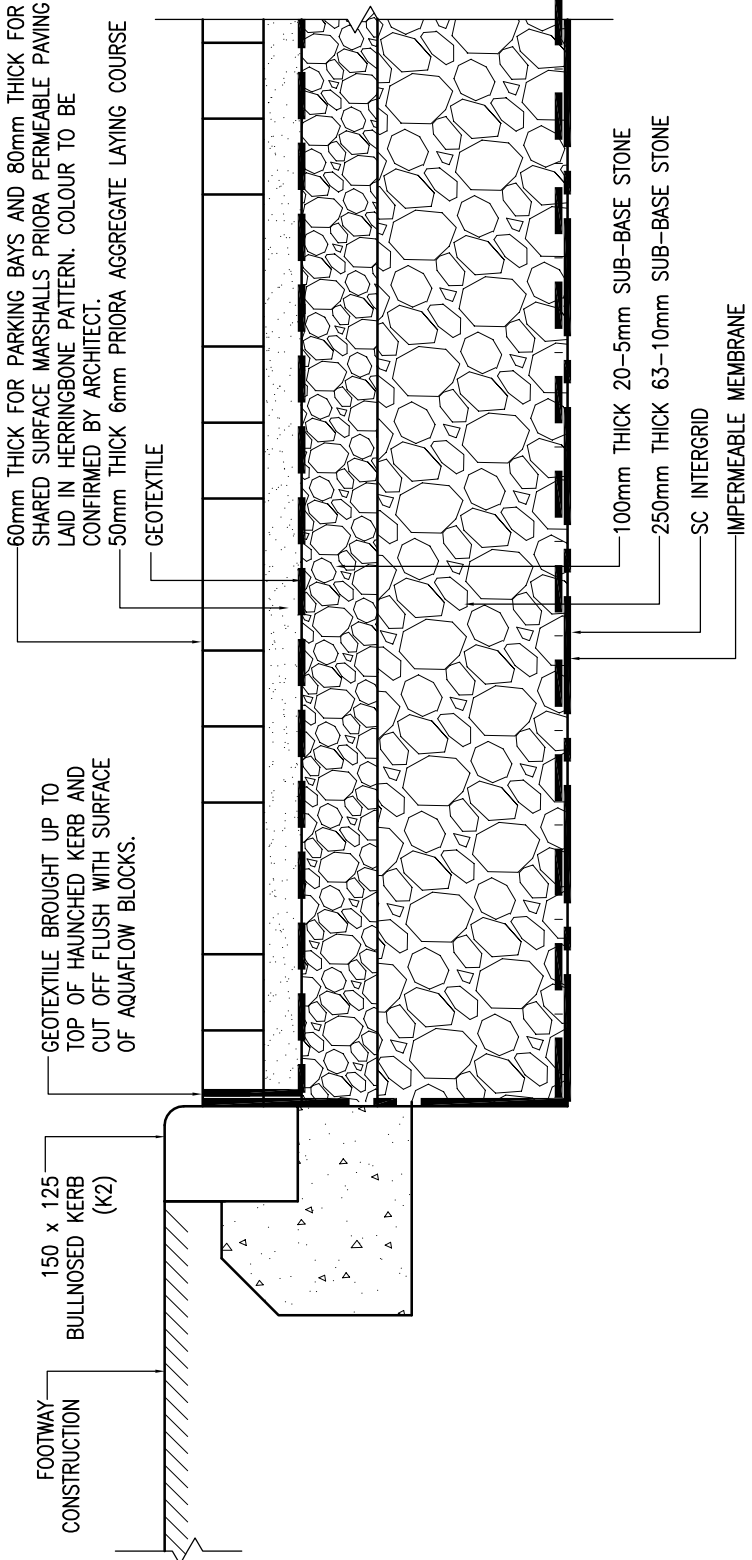

TYPICAL POROUS ROAD CONSTRUCTION

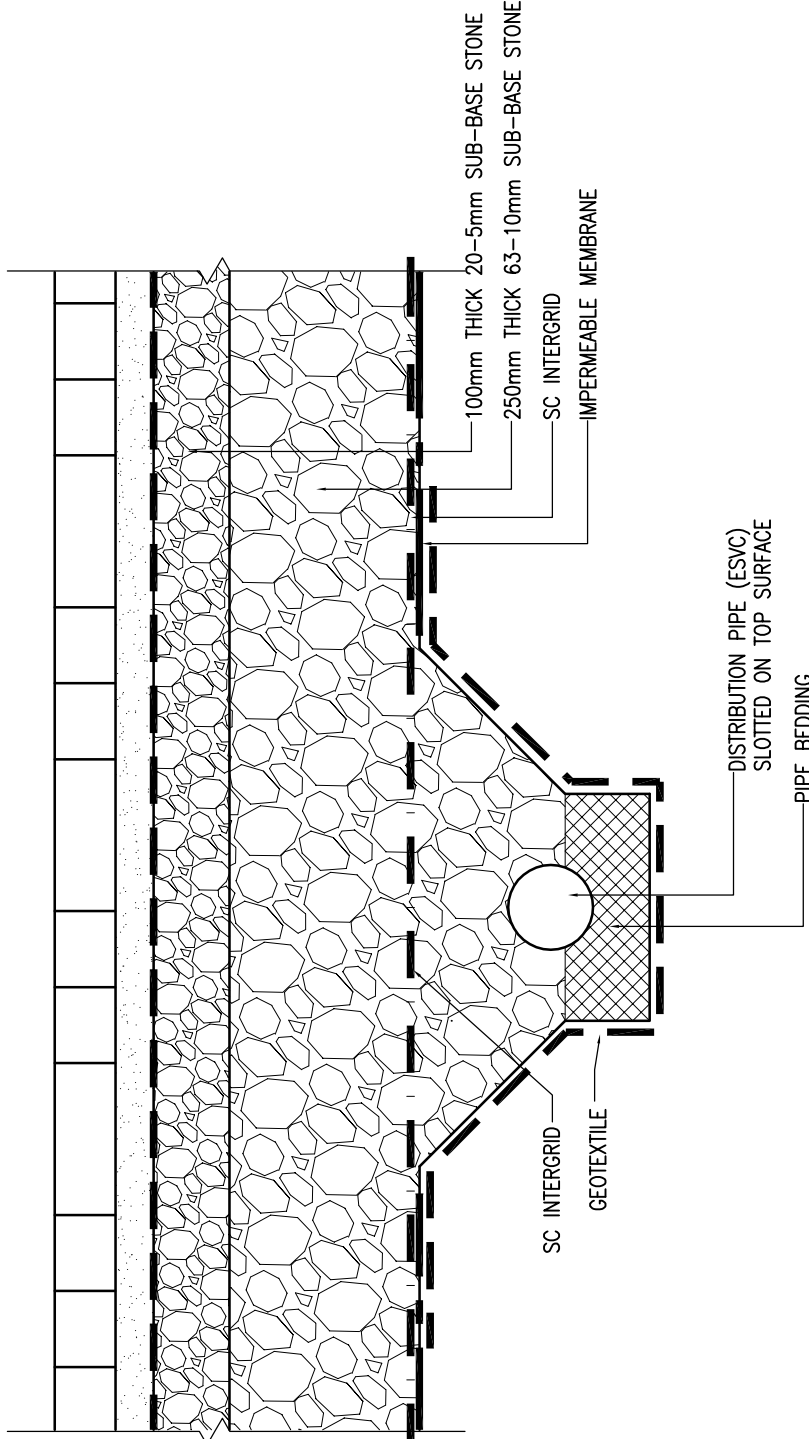

TYPICAL DISTRIBUTION PIPE

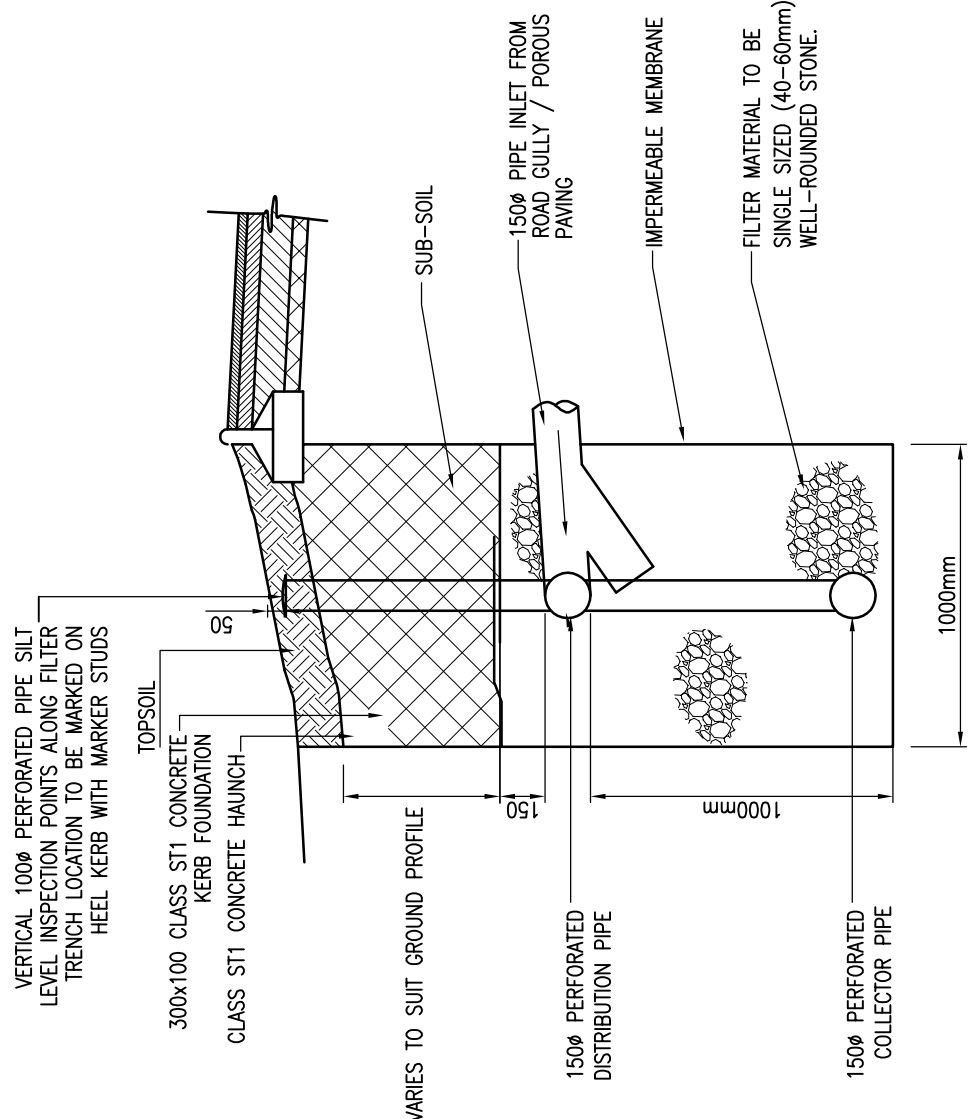

PROPOSED SURFACE WATER FILTRATION TRENCH

P2	17/01/13	FILTRATION TRENCH DETAIL ADDED	EEJ	
P1	27/06/12	INITIAL ISSUE	RHB	
rev	date	description	initials	

Project

PROPOSED DEVELOPMENT, RANELAGH ROAD, HAVANT

Client / Architect

Title

Orchard
RESURFACING FOR YOUR FUTURE

PROPOSED SUDS DETAILS



Hampshire Office:
Dewey House, 55 High Street,
Ringwood, Hampshire BH24 1AE
Telephone: 01425 484400
Facsimile: 01425 484409
Email: admin@reuby-stagg.co.uk

REUBY & STAGG LTD.

CONSULTING CIVIL & STRUCTURAL ENGINEERS

date	JUN 2012	scale	1:500	project no.	9964	drawing no.	501	revision	P2
drawn	RHB	size	A1	checked	RHB				