


HAVANT BOROUGH
COUNCIL

08 AUG 2012

RECEIVED

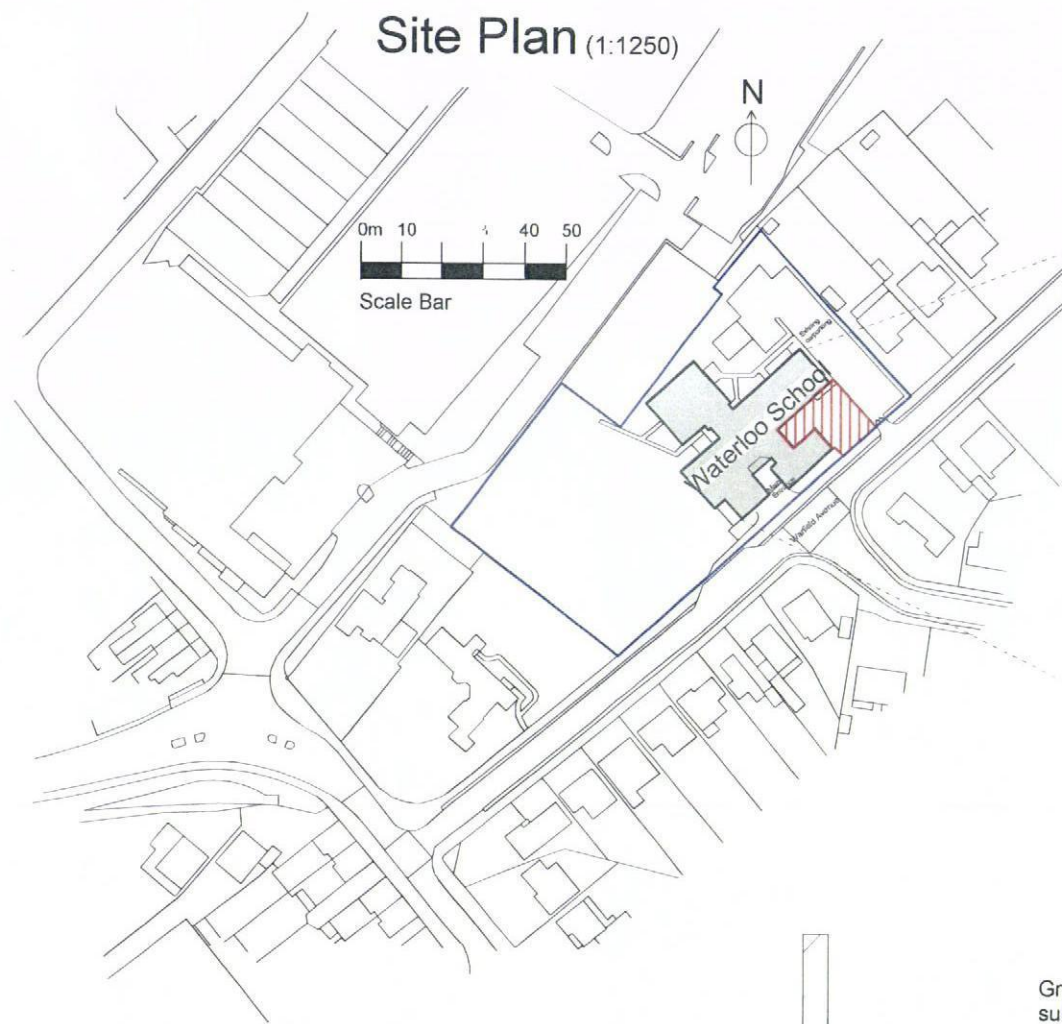

New dropped kerb, whole width of Grasscrete.

Proposed Additional car parking, hatched area.


Existing inspection chamber lid & cover to be replaced with heavy duty traffic suitable lid & cover, new I.C. height to be altered to suit new Grasscrete blocks.

Install concrete edgings to retain Grasscrete blocks, to area's indicated by red line (i.e. adjacent to bushes & shrubs).

VALID APPLICATION

- 3 AUG 2012

COUNTY PLANNING
HAMPSHIRE COUNTY COUNCIL

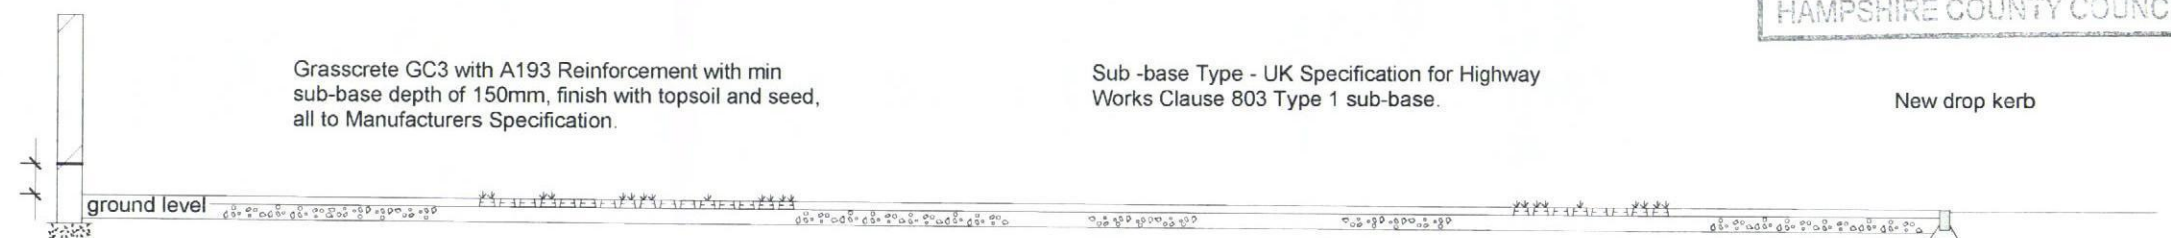

Proposed Additional Car Parking Area (section AA) 1:50.



Proposed 'event overspill' car parking shown hatched (in-part).



Existing Grassed Area (section AA) 1:50.

PLANNING



Property, Business and Regulatory Services
Three Minsters House,
76 High Street, Winchester SO23 8UL
tel: (01962) 847801

Notes	
1 This drawing is © copyright Hampshire County Council 2005. No unauthorised reproduction permitted. All rights reserved.	3 This map is reproduced from Ordnance Survey material with the permission of Ordnance Survey on behalf of the controller of Her Majesty's Stationary Office © Crown copyright. Unauthorised reproduction infringes Crown copyright and may lead to prosecution or civil proceedings. LA076651, 2006
2 No Dimensions to be scaled from this drawing	

rev	description	date	by

PROJECT THE WATERLOO SCHOOL WATERLOOVILLE		SHEET CONTENTS Additional Car parking	
SCALE @ A1 1: 1250 @ A3	DATE 03/07/12	DRAWN cdf	DRAWING No 001
		FILE REF	REVISION