

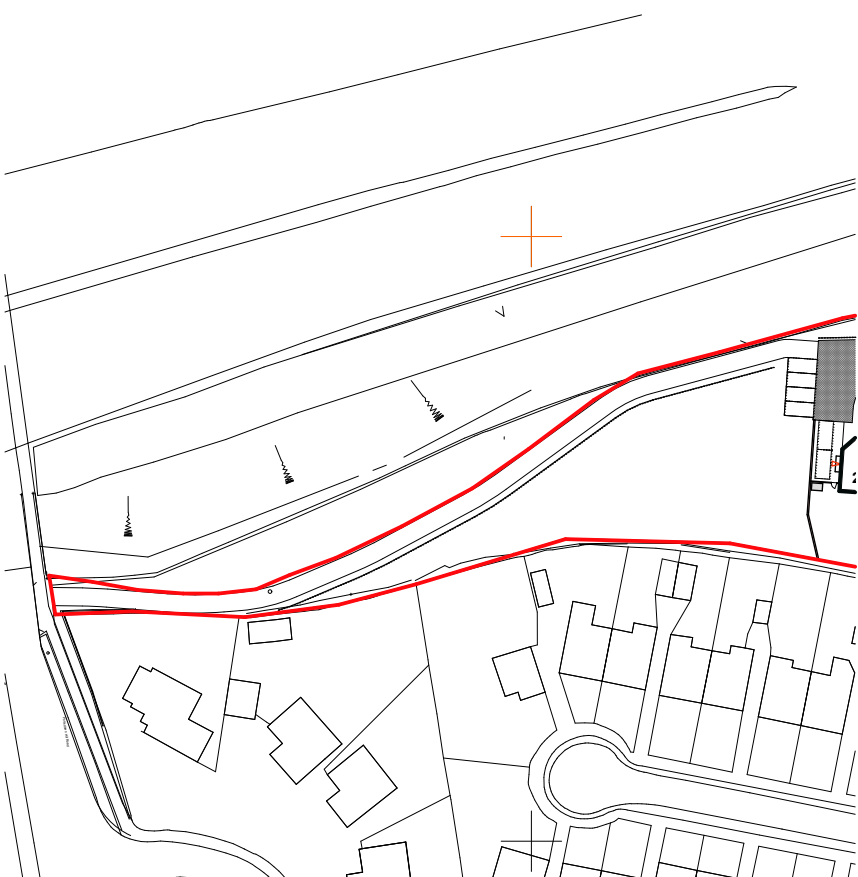


road construction to base course
phase 1 to be completed before
commencement of plots 1-19

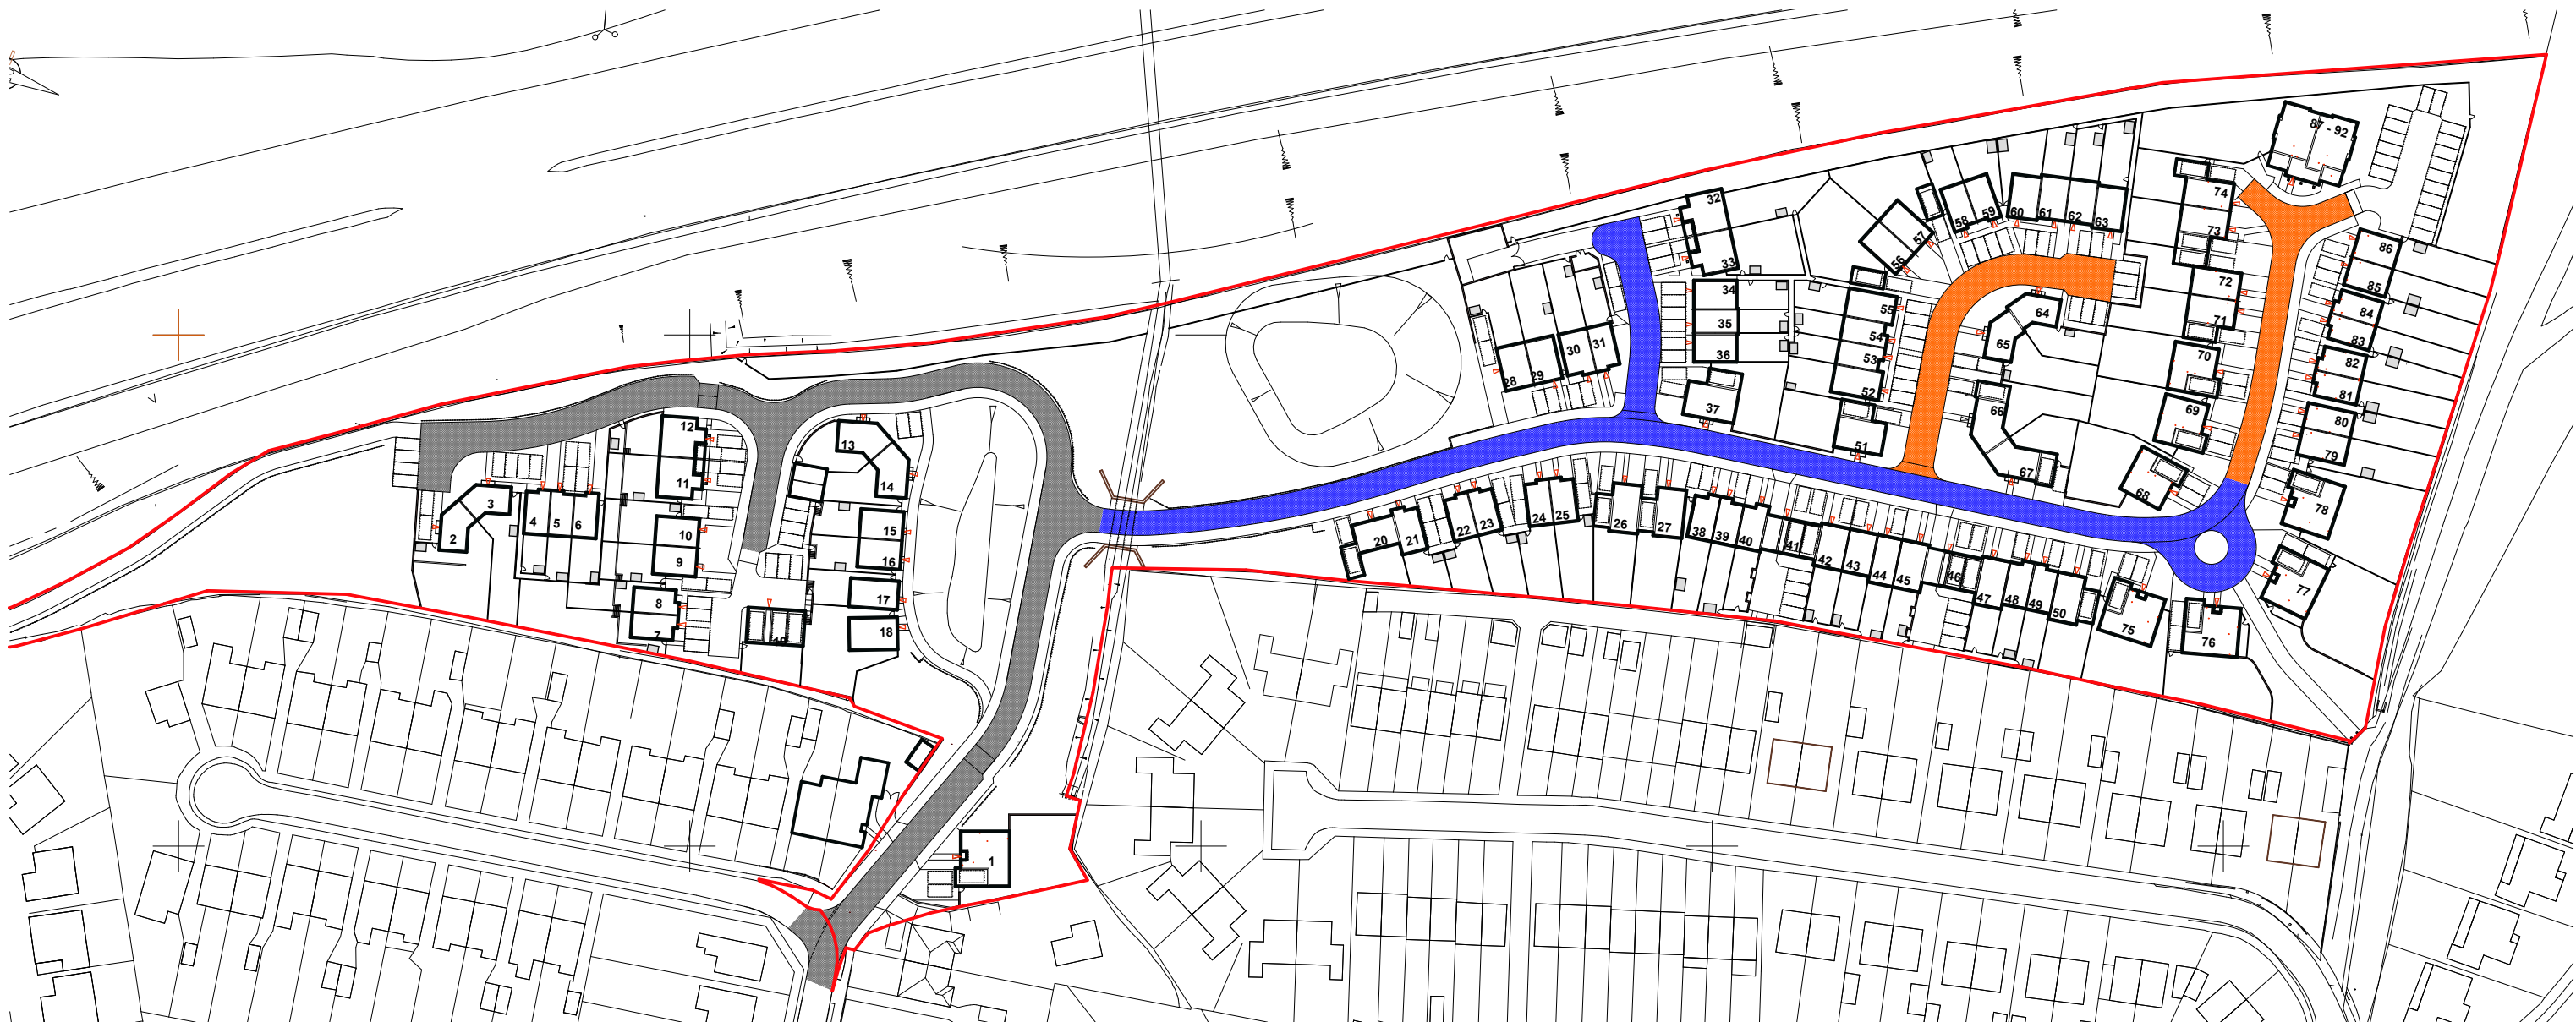

road construction to base course
phase 2 to be completed before
commencement of plots 20-50

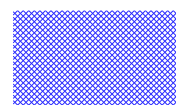

road construction to base course
phase 3 to be completed before
commencement of plots 51-92



Victoria House 14 St Johns Road Hedge End Southampton Hampshire SO30 4AB
Tel 01489 773577 * Fax 01489 797111 * E mail sales@crayfernhomes.co.uk

Do not scale this drawing. Use written dimensions only. All dimensions are to be checked on site prior to commencement of work. This drawing is the copyright of Crayfern Homes Limited and may not be copied altered or reproduced in any way without their written authority

PHASING DIAGRAM
DEVELOPMENT AT:
LAND AT SCRATCHFACE LANE
BEDHAMPTON
HAMPSHIRE
FOR
CRAYFERN HOMES LIMITED

Scale : 1:1250@A3 Date : Jan 2013
Drawing No : 02.12_13c