



PHYSICAL SCALE IN METERS @ 1:100


NOTES:
This drawing has been produced solely for PLANNING/DESIGN.
Do not Scale from this Drawing except for planning purposes.
Any drainage shown is presumed and to be checked on site
before commencement of works.
This drawing is the copyright of MF Designs Ltd.

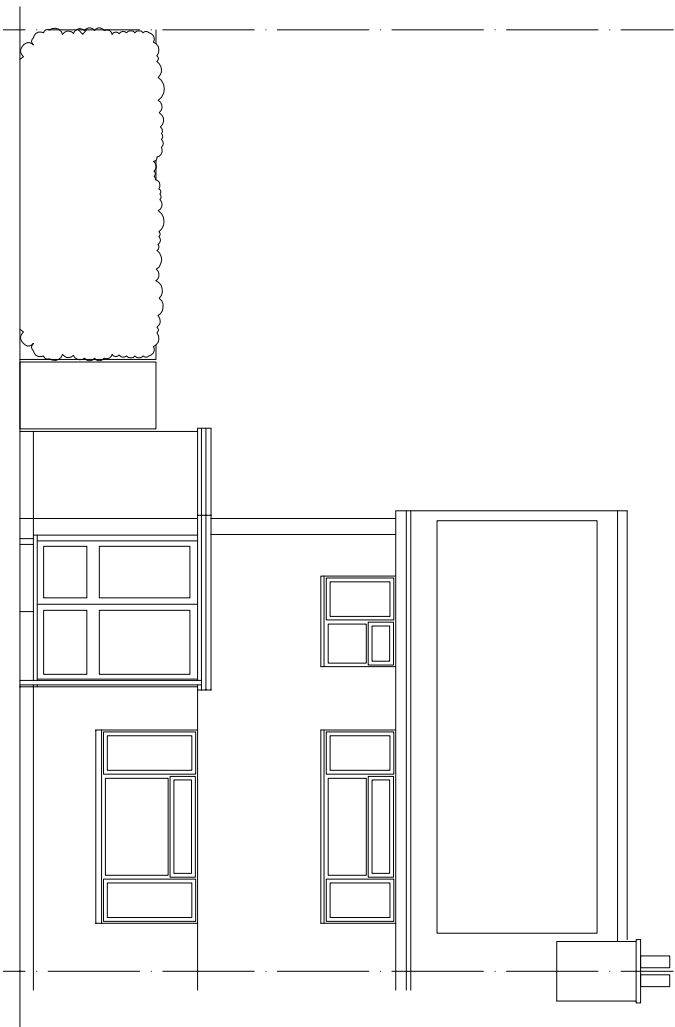

Existing South

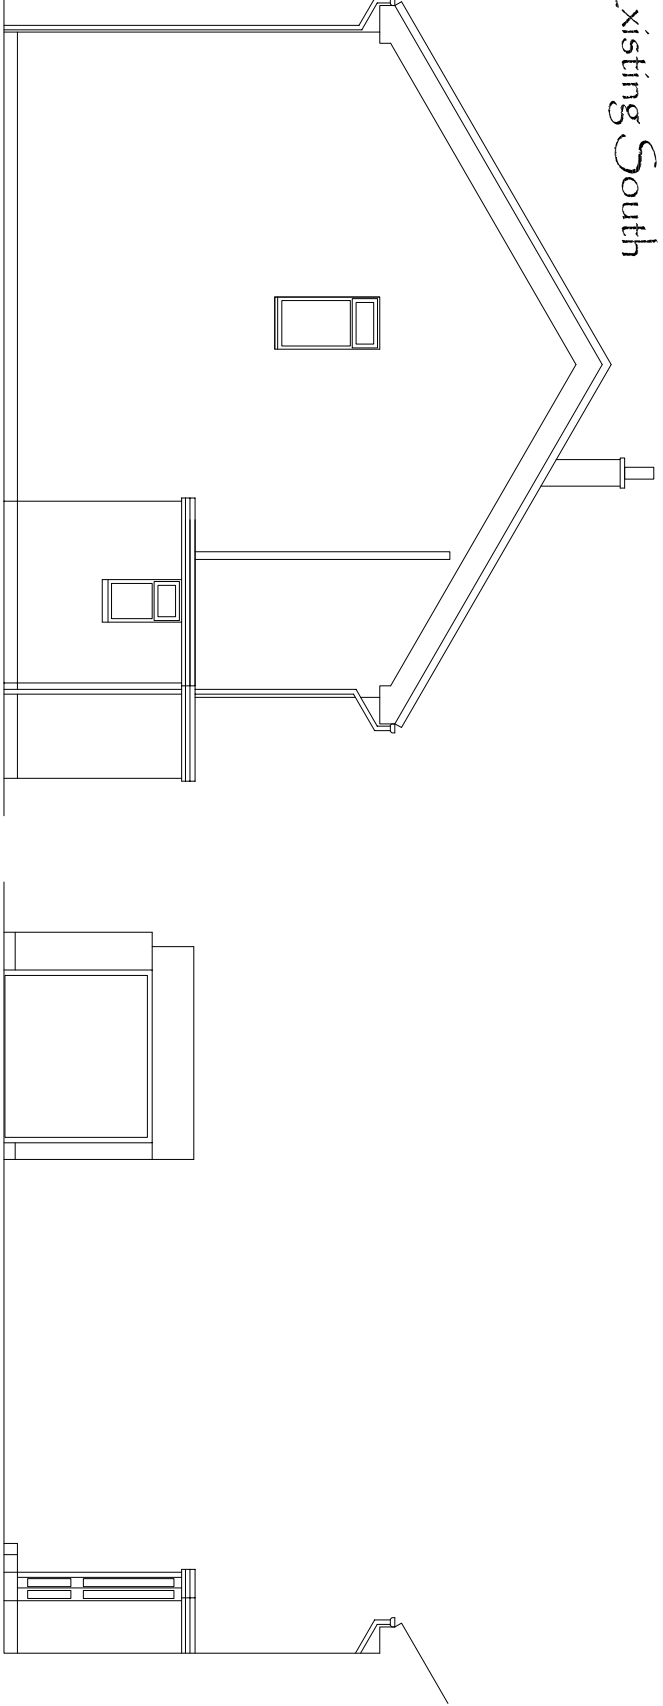


Existing West

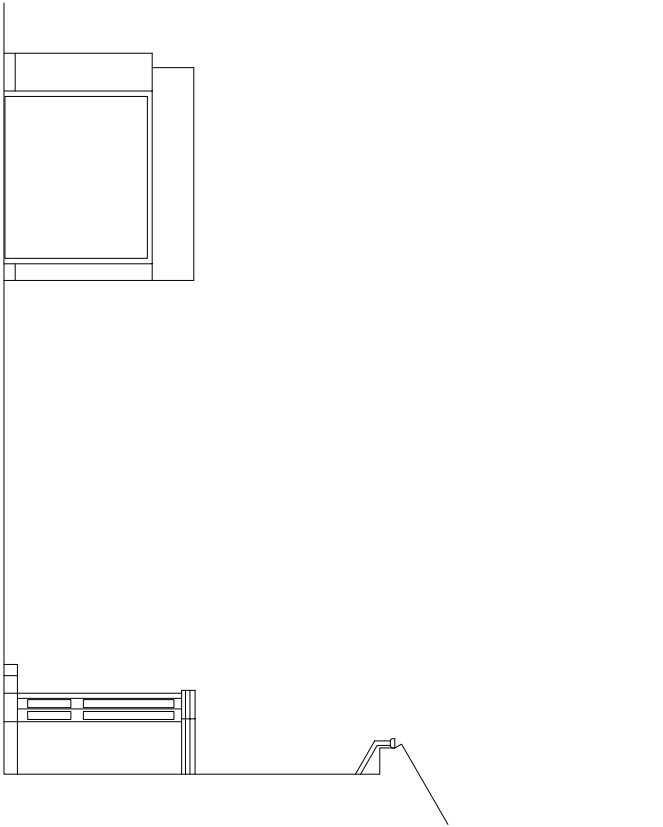

Existing East



Existing North

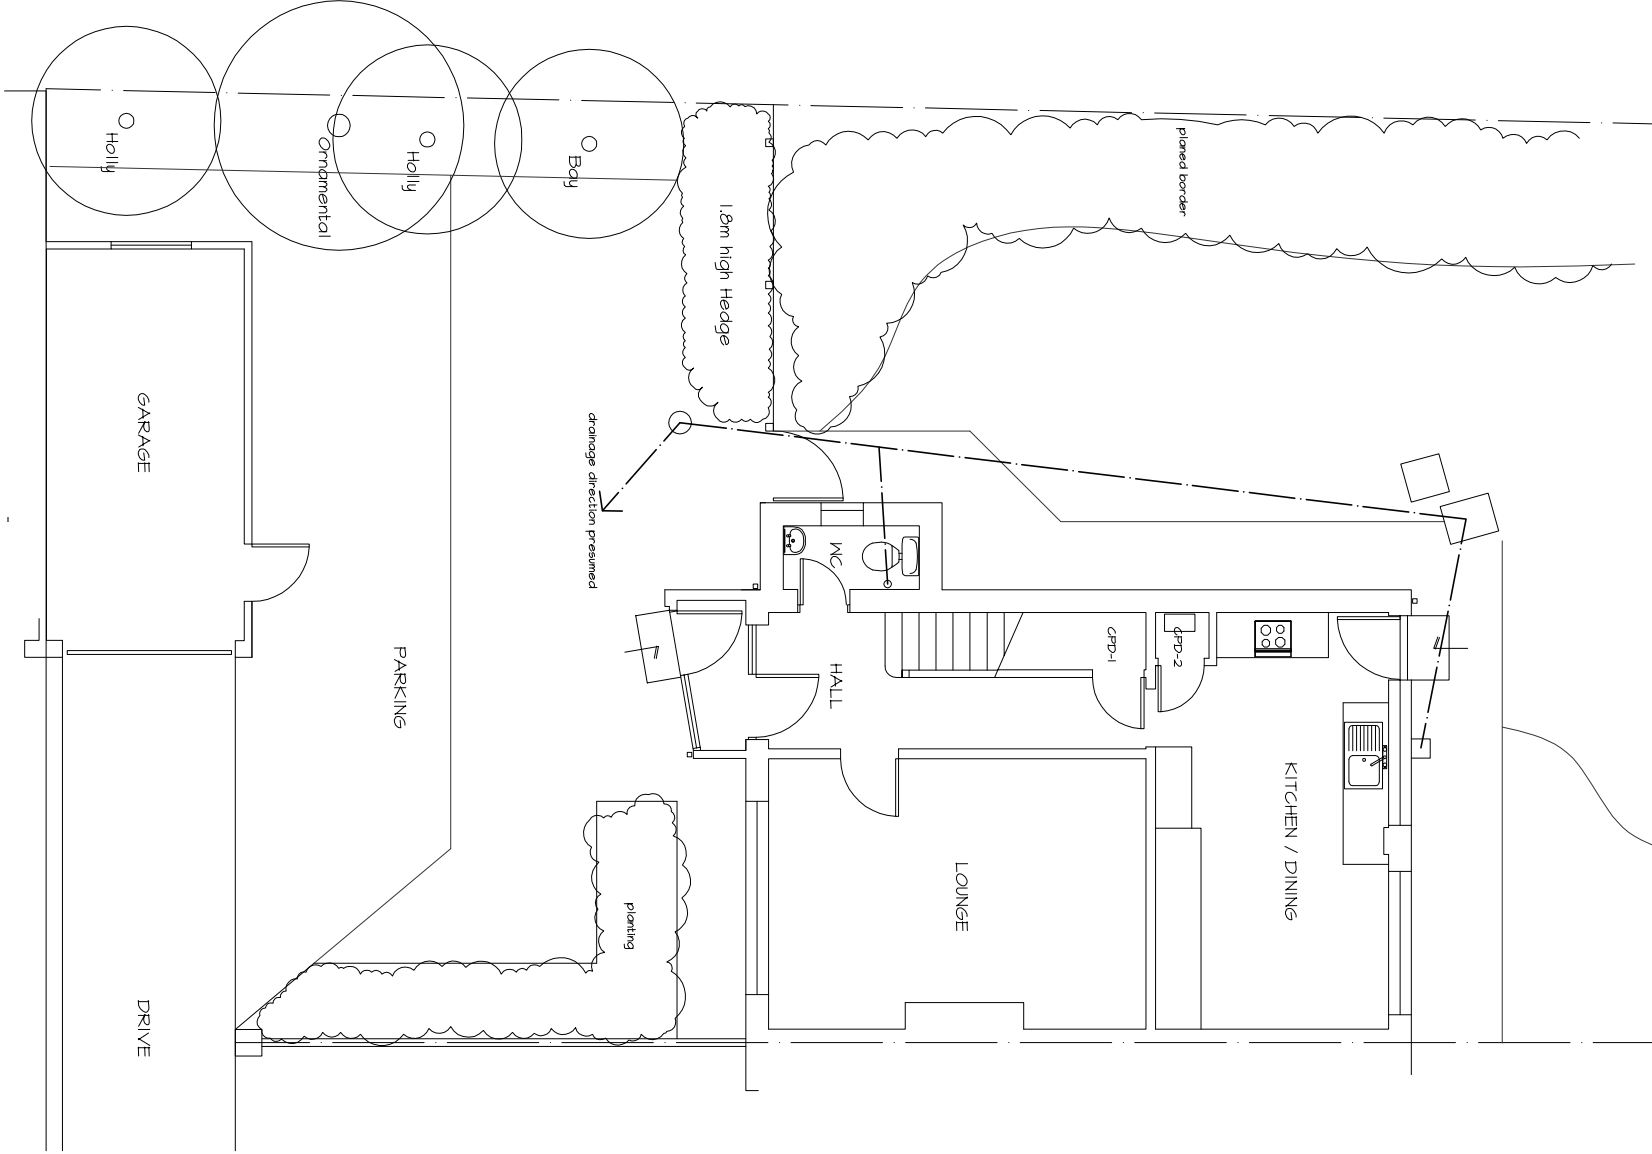

Existing Ground

Trees marked are ornamental/ shrubs and approx. only 2-7m in height



NORTH

mf designs ltd
Chartered Architects



52 King Street • Emsworth • Hampshire • PO10 7AZ
Director: Martin Farrer RIBA • Co Registration No.4507379

01243 377766
admin@mfdesigns.org.uk

EXISTING SURVEY - 6 Highlands Close, Emsworth. PO10 7JP

Date: Sep 2013
Scale: 1:100
Job No: 3079
Dwg No: 100