


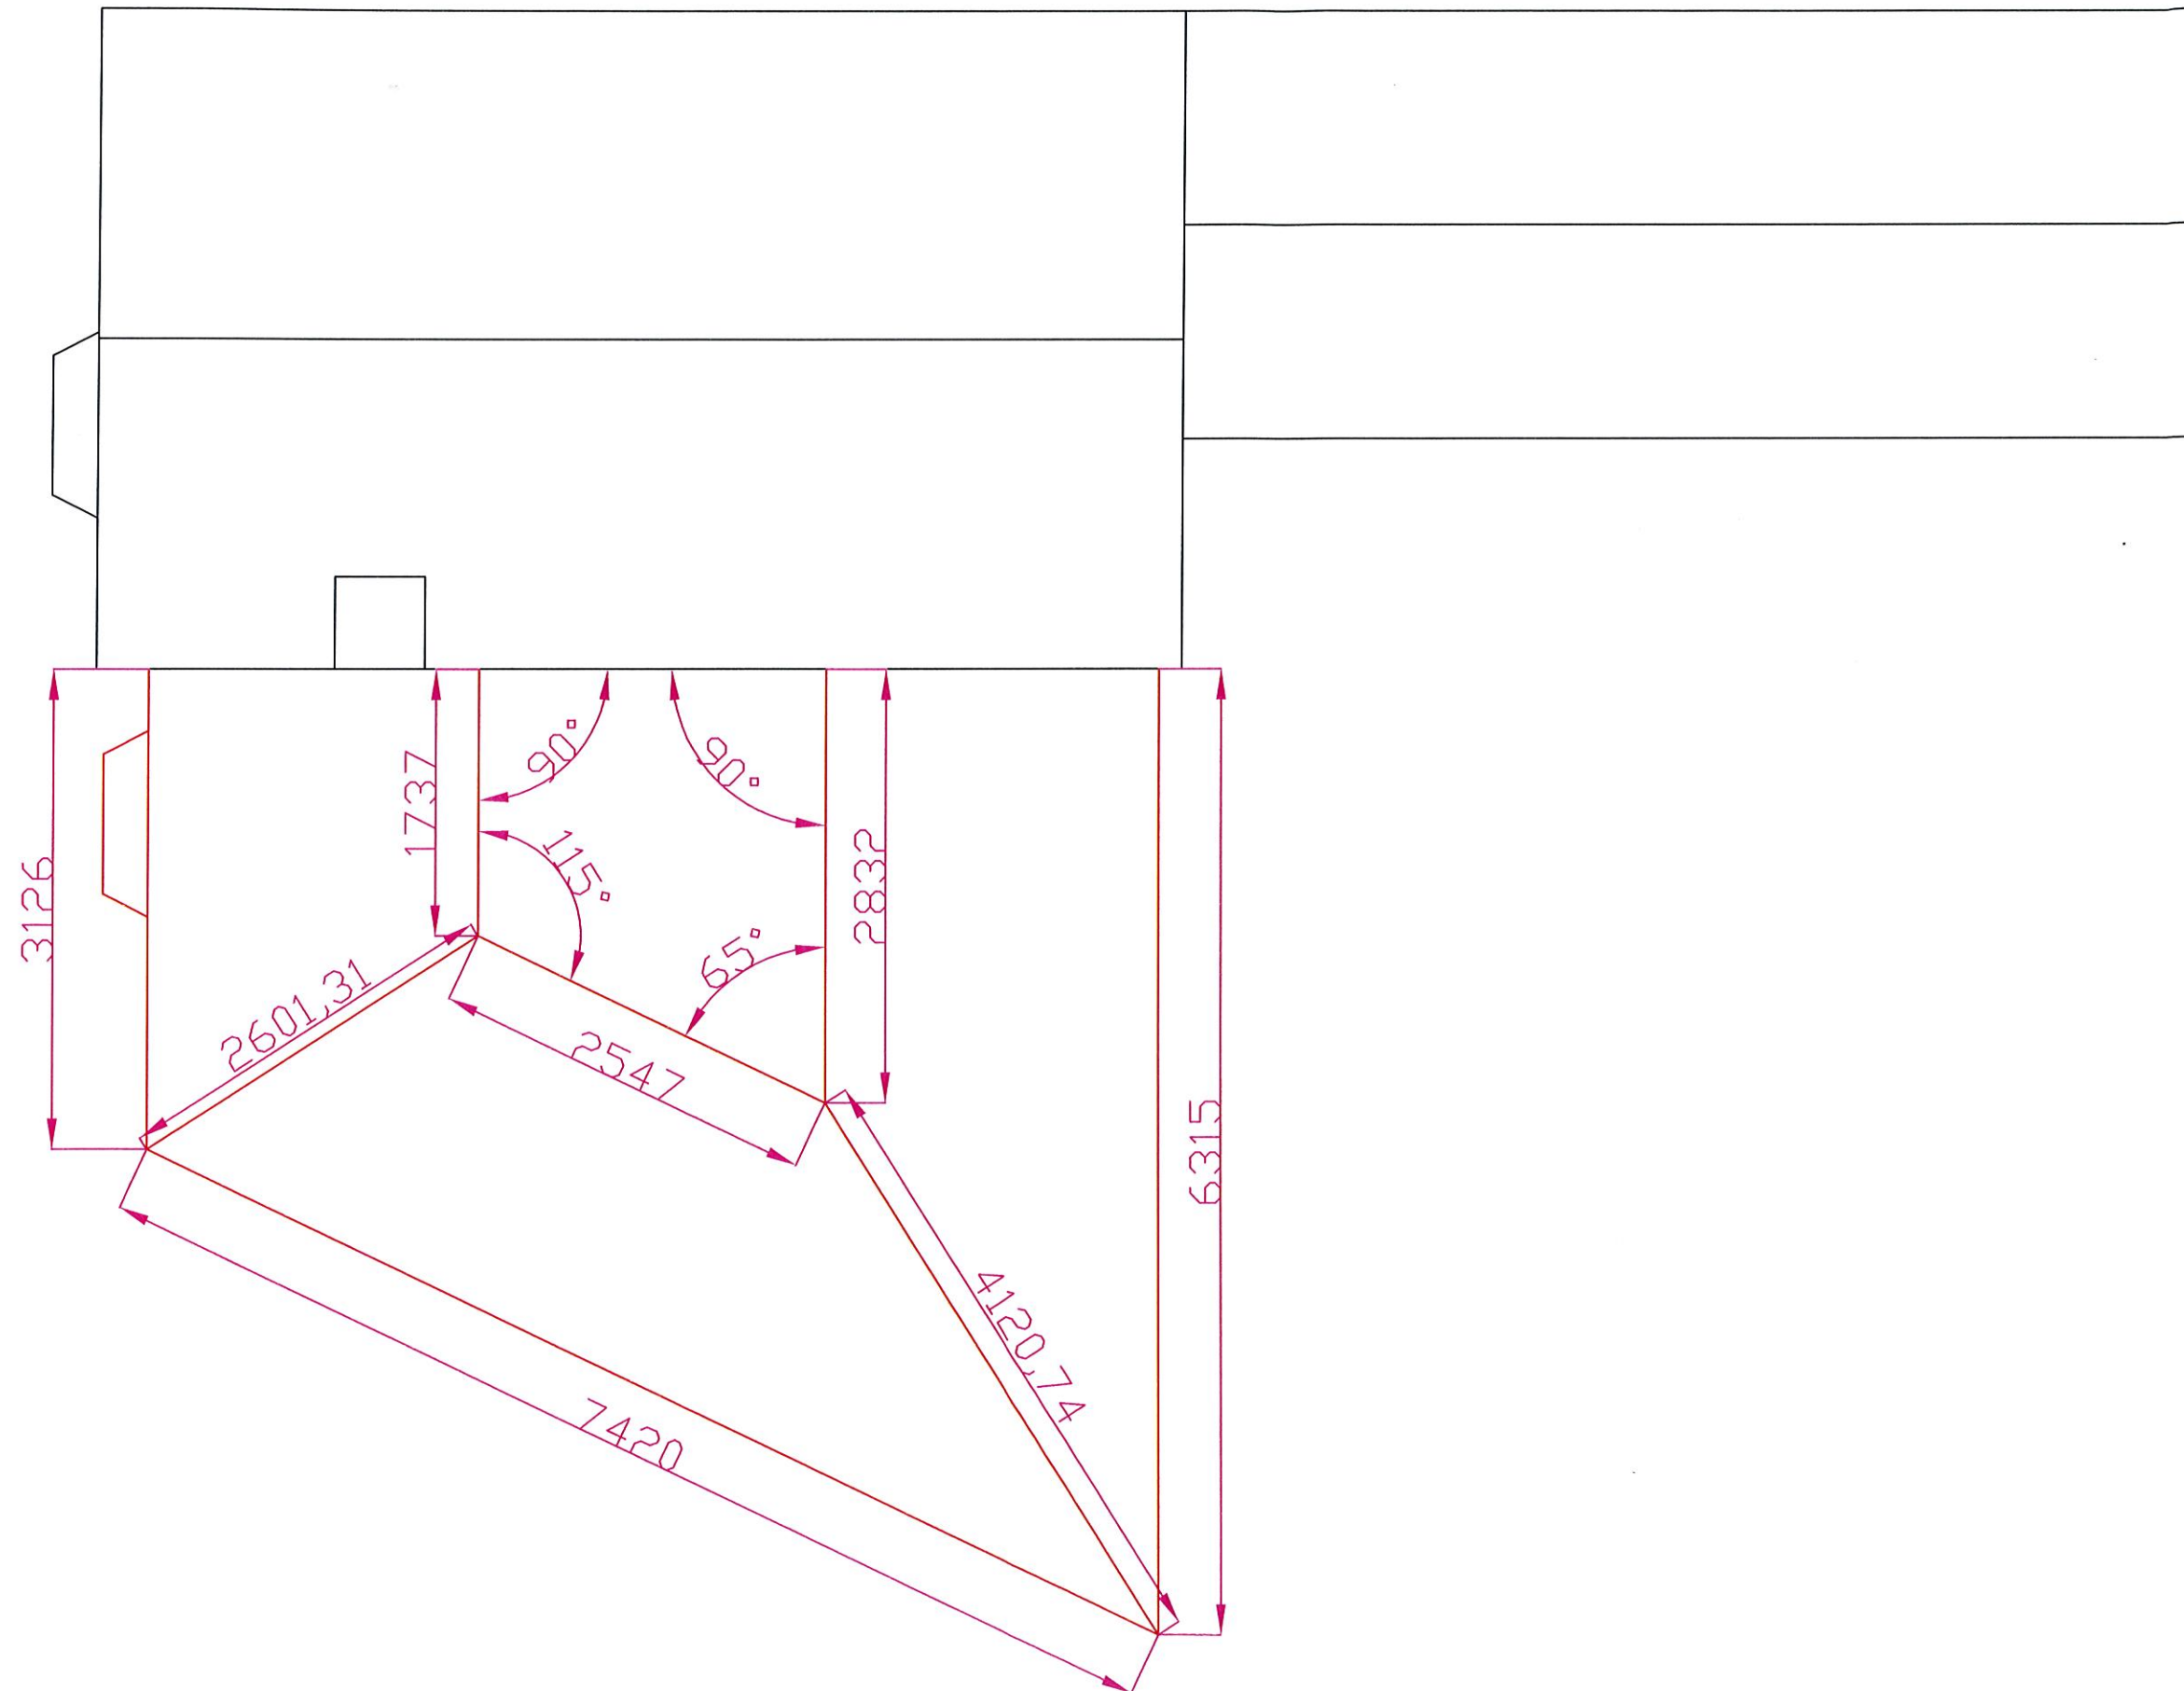

NEW SIDE
EXTENSION:
GRANNY
ANNEXE

No:	Revision/ Issue	Date

**Tom's
AMAZING
Design's
07919218566**

35 JUBILEE RD,
WATERLOOVILLE,
PO7 7RD-ROOF
PLAN EXISTING
& PROPOSED

TAD -002

20th June 2013

NOT TO SCALE