


**PROPOSED SINGLE STOREY REAR ADDITION.
1A, THORNEY VIEW, ST PETERS ROAD, HAYLING ISLAND, HANTS.
FOR A. KEIR.**

THE OWNER IS RESPONSIBLE FOR OBTAINING A PARTY WALL AGREEMENT IN WRITING WITH BOTH ADJACENT NEXT DOOR NEIGHBOURS FOR THE EXCAVATION OF FOUNDATIONS WITHIN 3M. NOTE PRIOR TO THE COMMENCEMENT OF WORK TRIAL DIGS ARE TO BE UNDERTAKEN TO ENSURE THE ADJACENT FOUNDATIONS ARE NOT EXPOSED WHEN THE EXISTING GROUND LEVEL IS REDUCED TO BE AGREED ON SITE WITH LA BUILDING CONTROL OFFICER

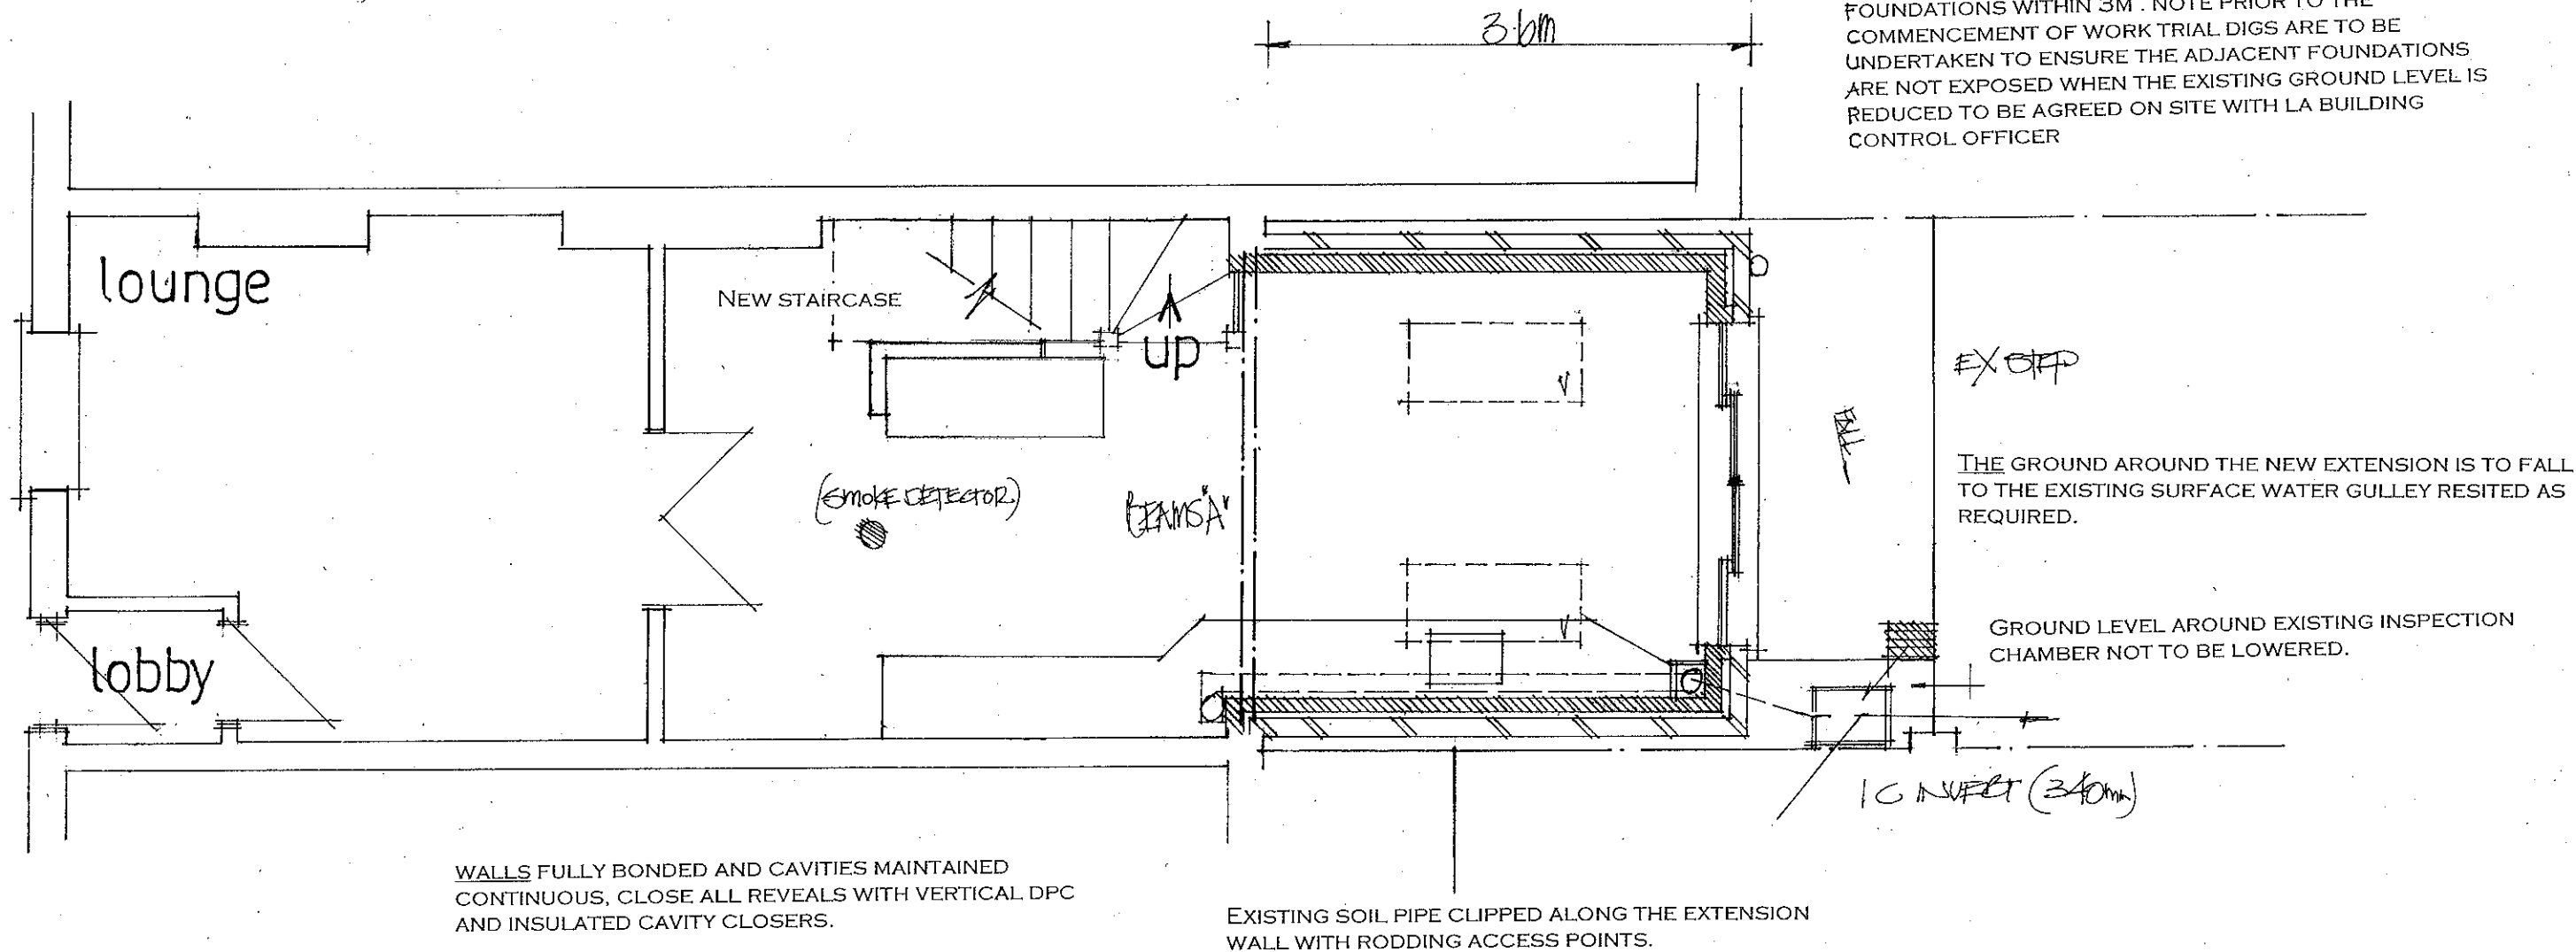

PROPOSED GROUND FLOOR

date july 2013
scale 1:50

PETER J. WALKER MRICS
CHARTERED SURVEYOR
182 SEAFRONT, HAYLING ISLAND, HANTS
PO11 9 AN

TEL: 02392 467571