


SCALE 1:50 @ A3.

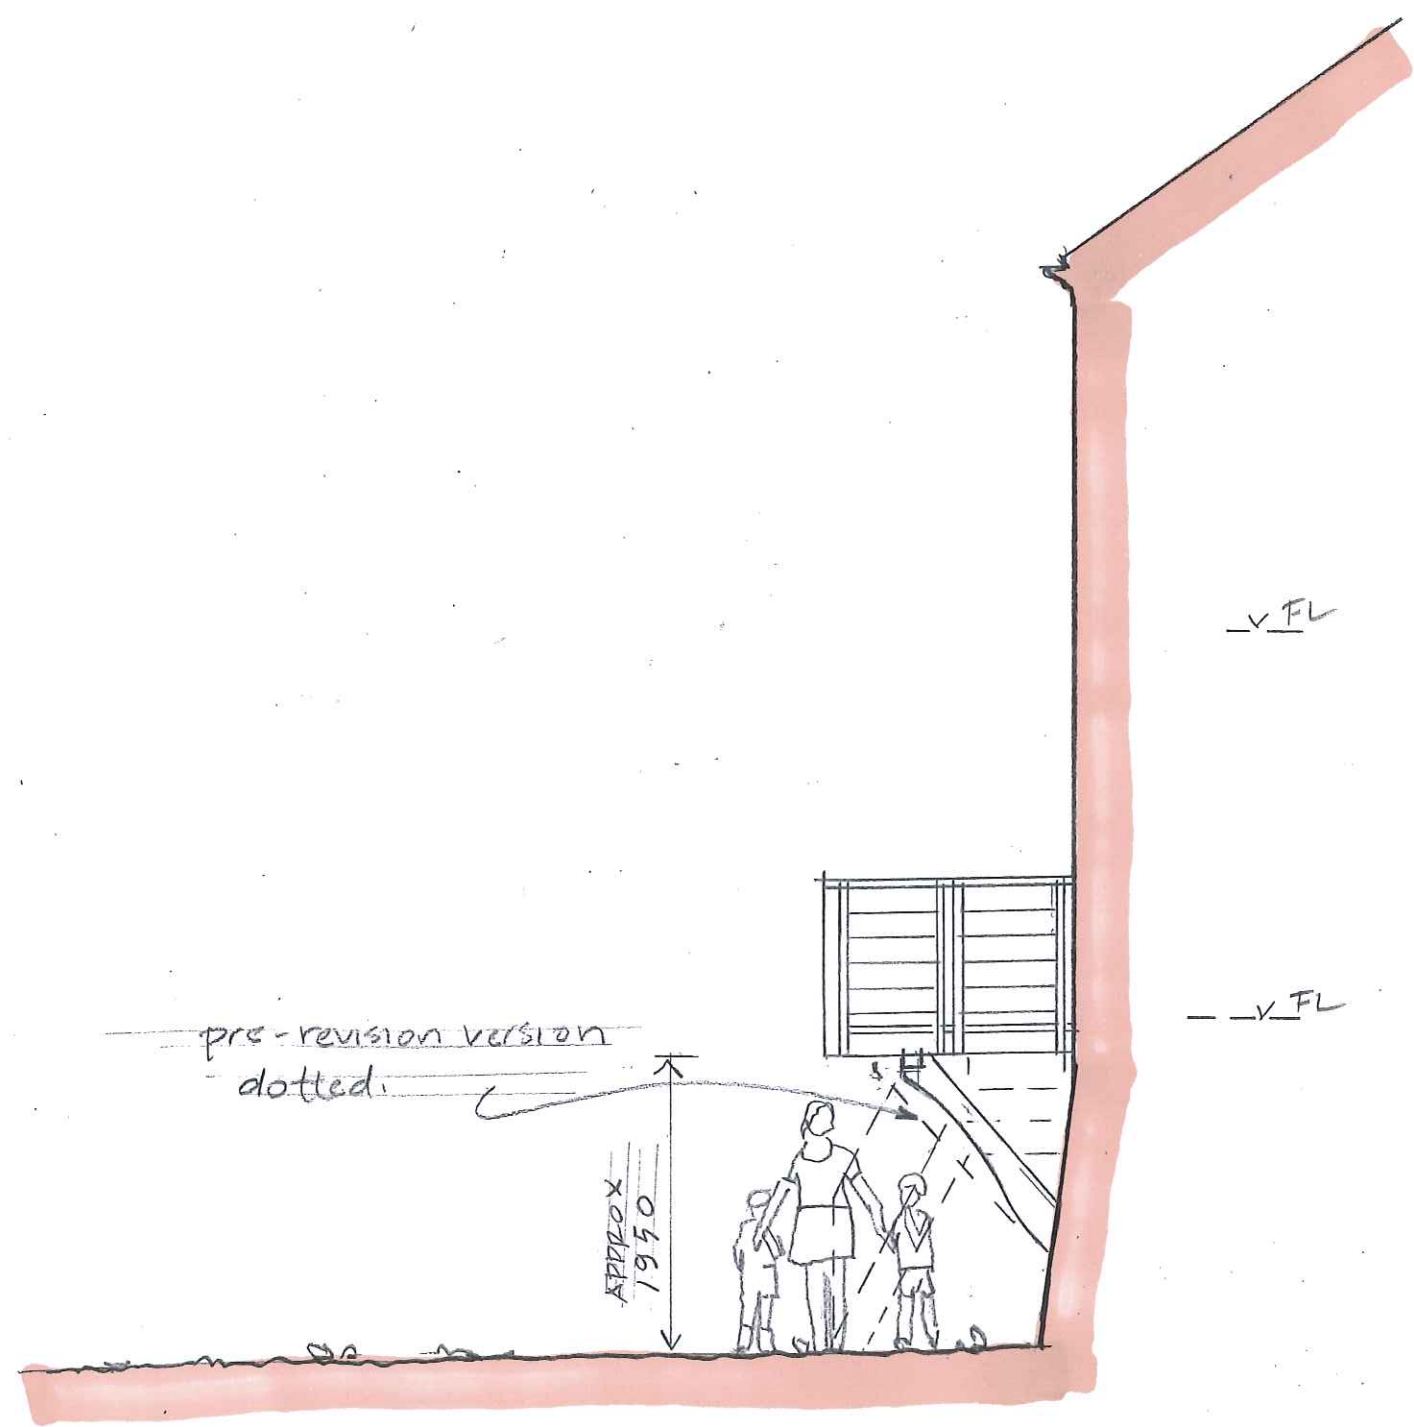

SIDE ELEVATION (EAST) AS PROPOSED.

revision A - 13-08-13 Bracket design amended.

PROPOSAL FOR THE ENLARGEMENT
OF BALCONY
AT ECHO COTTAGE, JOHN KING'S SHIPYARD, PO10 7AU

DRAWING NO 4 A.

JUNE 2013.

NOEL WRIGHT ARCHITECTS
Alton Hampshire GU34 1AY t: 01420 542111
e: studio@noelwrightarchitects.co.uk
www.noelwrightarchitects.co.uk

