



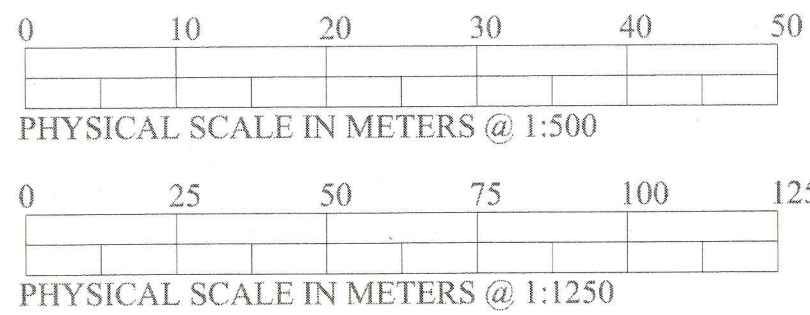

NOTES:
 This drawing has been produced solely for PLANNING/DESIGN.
 Do not Scale from this Drawing except for planning purposes.
 This drawing is the copyright of MF Designs Ltd.



Location Plan Streetwise Licence No. 100047474

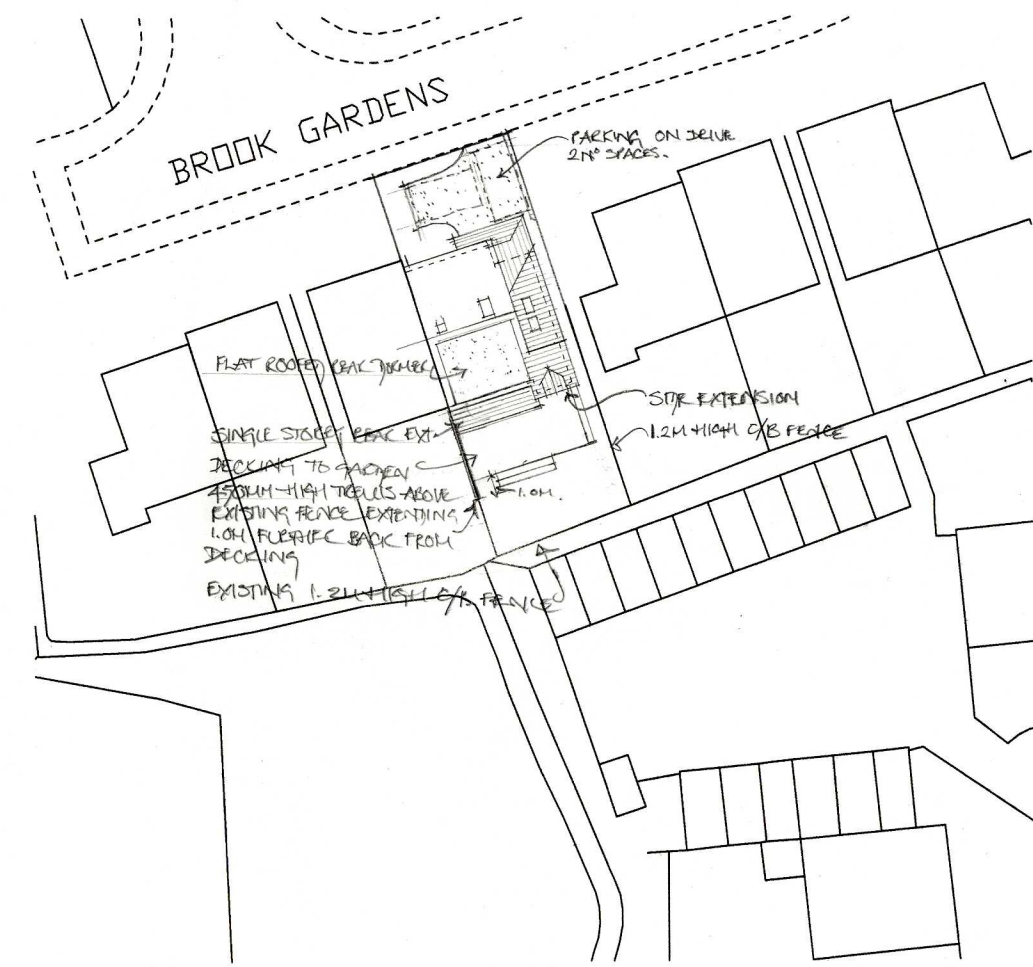

Block



EXTENSIONS & ALTERATIONS 27 Brook Gardens, Emsworth. PO10 7JY

A: 15/01/2013 - BLOCK PLAN EXTENSION/DECKING/TRELLIS

mf designs ltd



Chartered Architects

52 King Street • Emsworth • Hampshire • PO10 7AZ Lff 01243 377766
 Director: Martin Farrer RIBA • Co Registration No.4507379 e admin@mfdesigns.org.uk

Date: May 2013 Job No: 3068
 Scale: 1:1250/500 Drg No: P03