




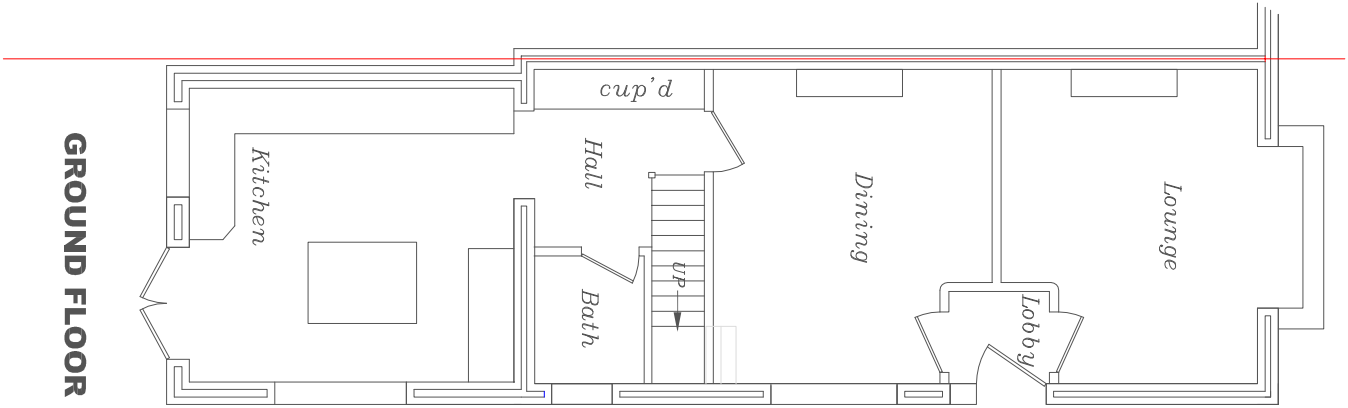


GROUND FLOOR

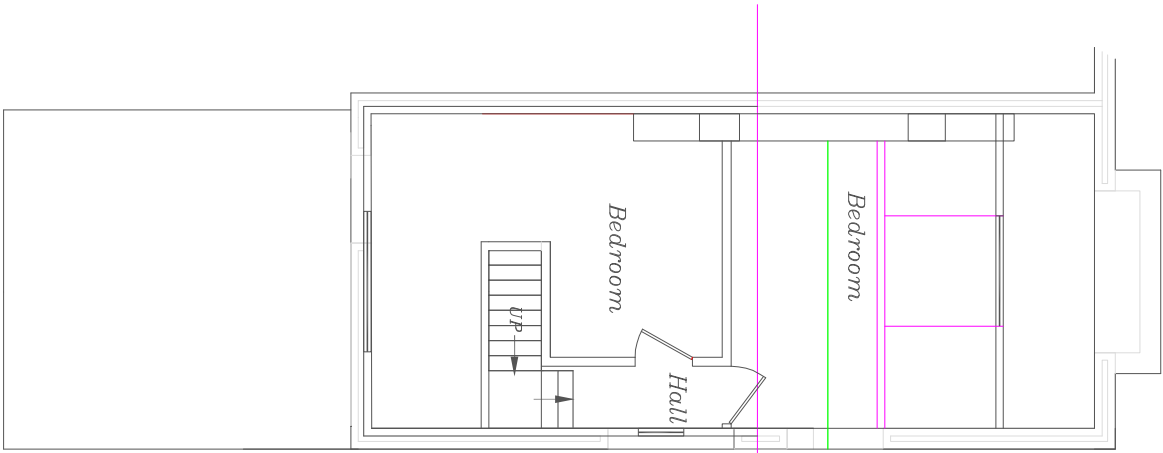

FIRST FLOOR

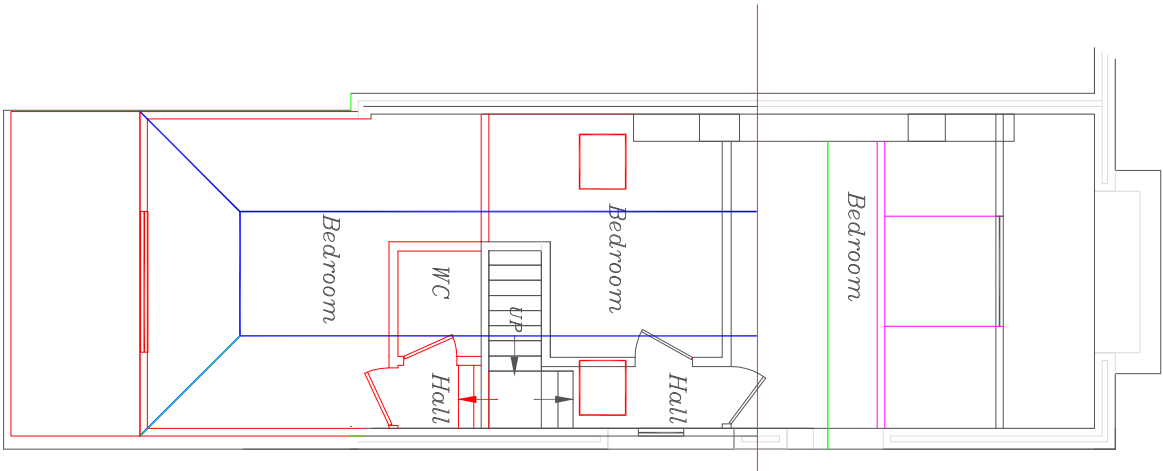


PROPOSED
FIRST FLOOR

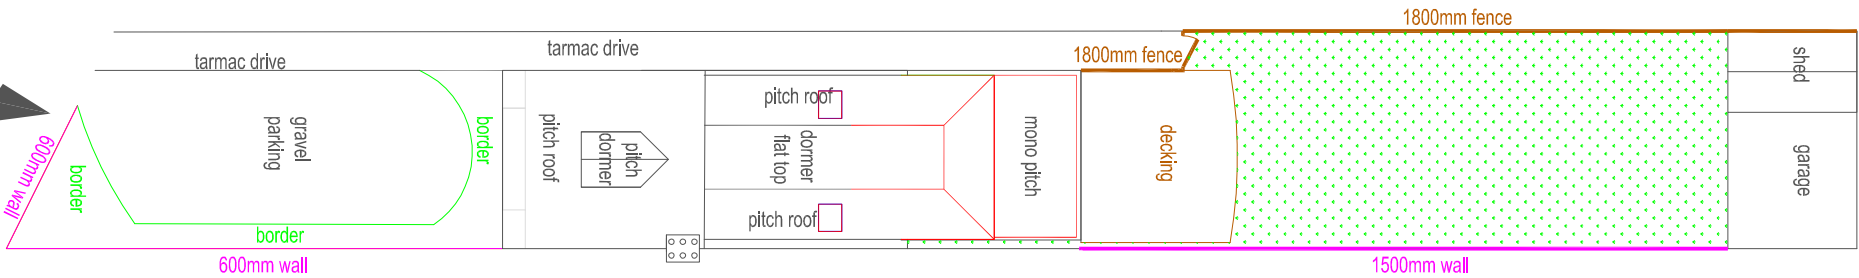

PROPOSED BLOCK
PLAN

SCALE 1:200

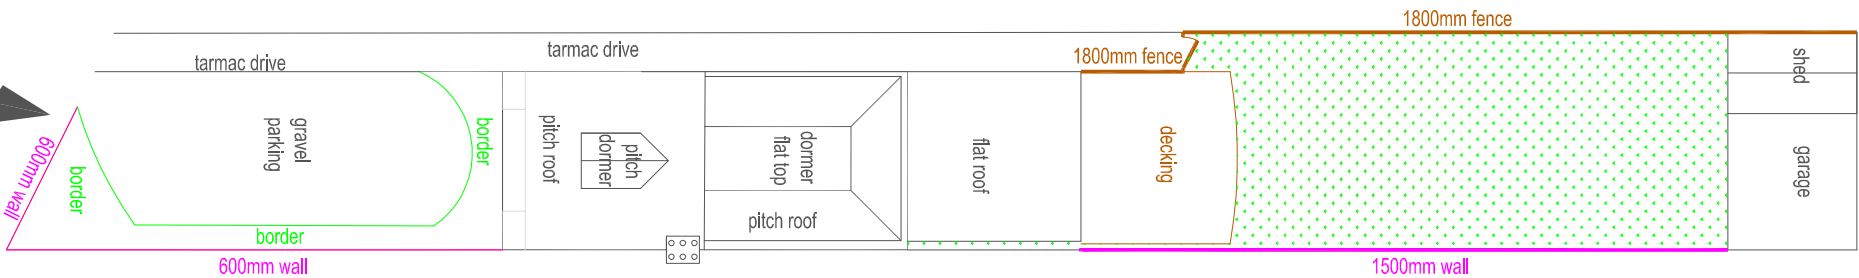

EXISTING BLOCK
PLAN

SCALE 1:200