
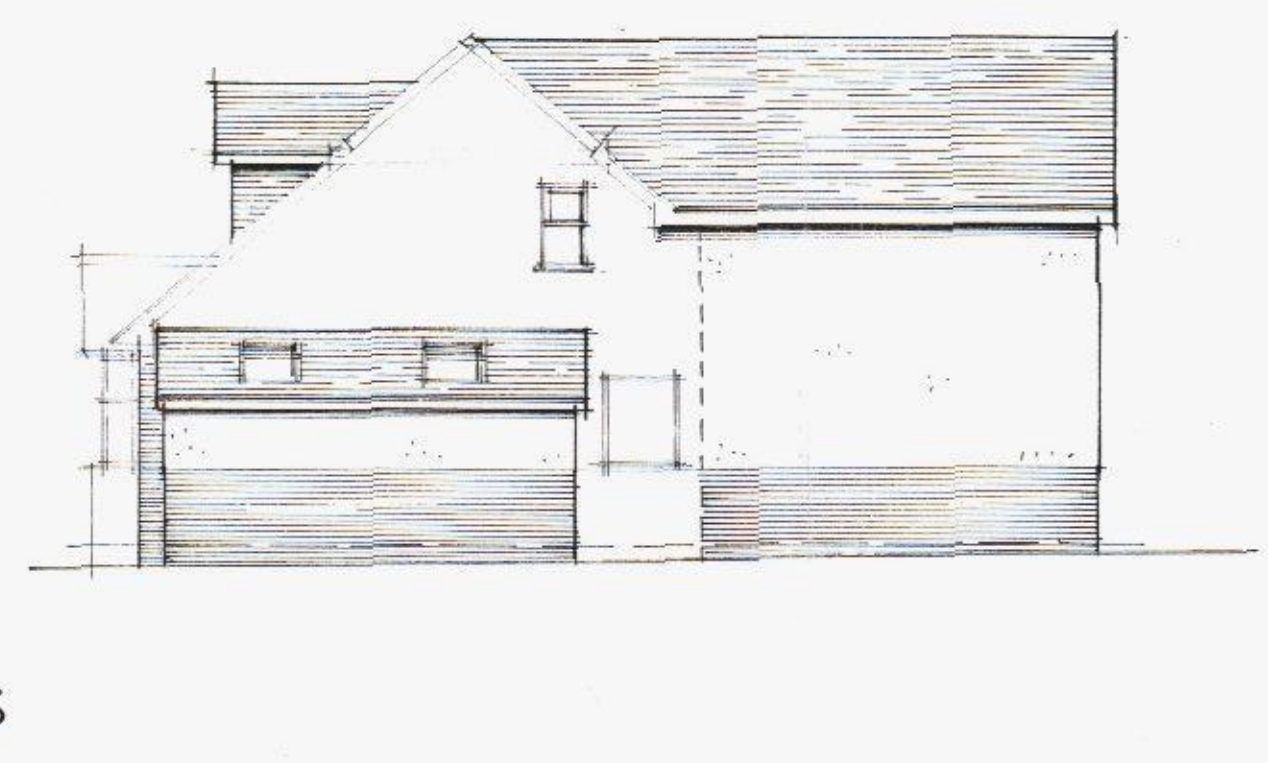
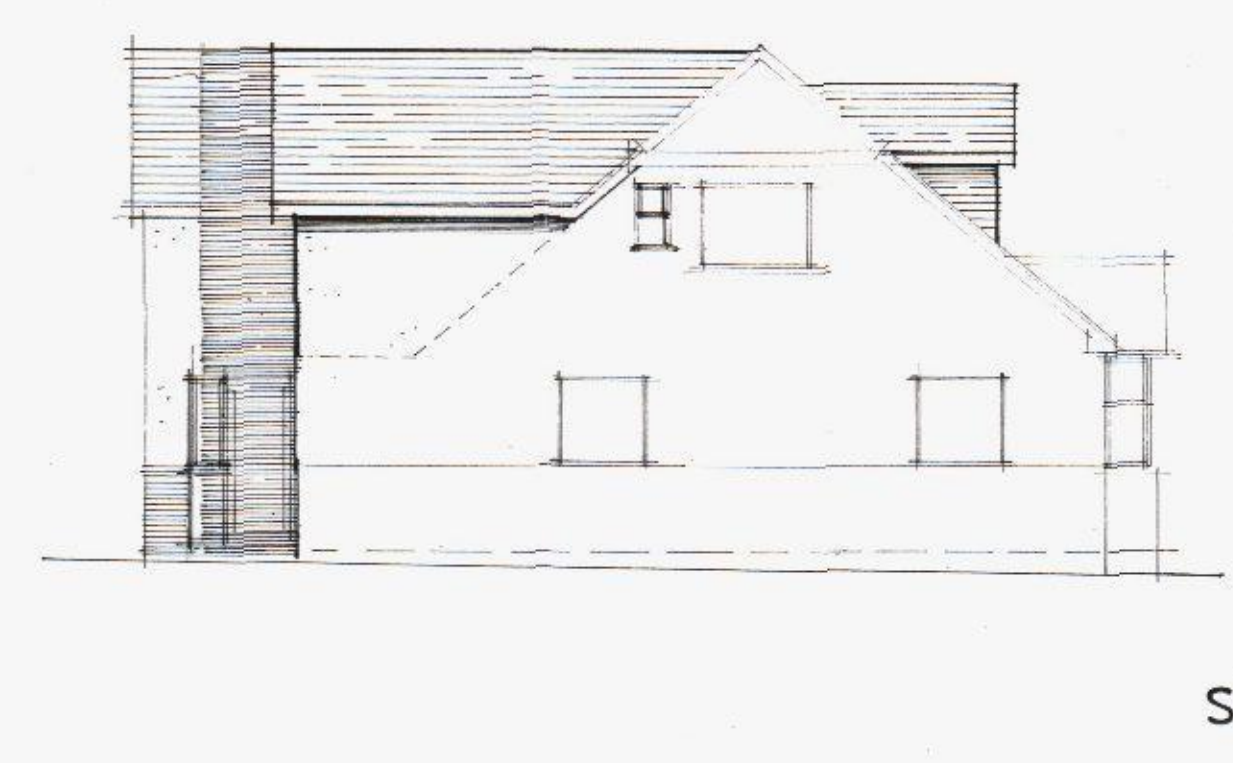
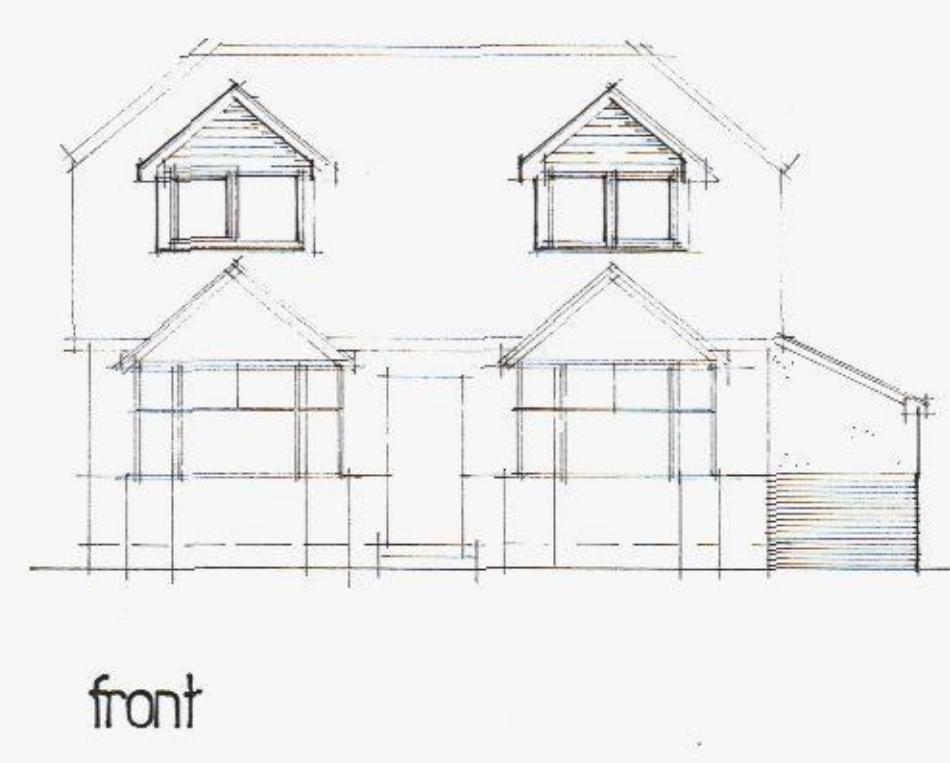
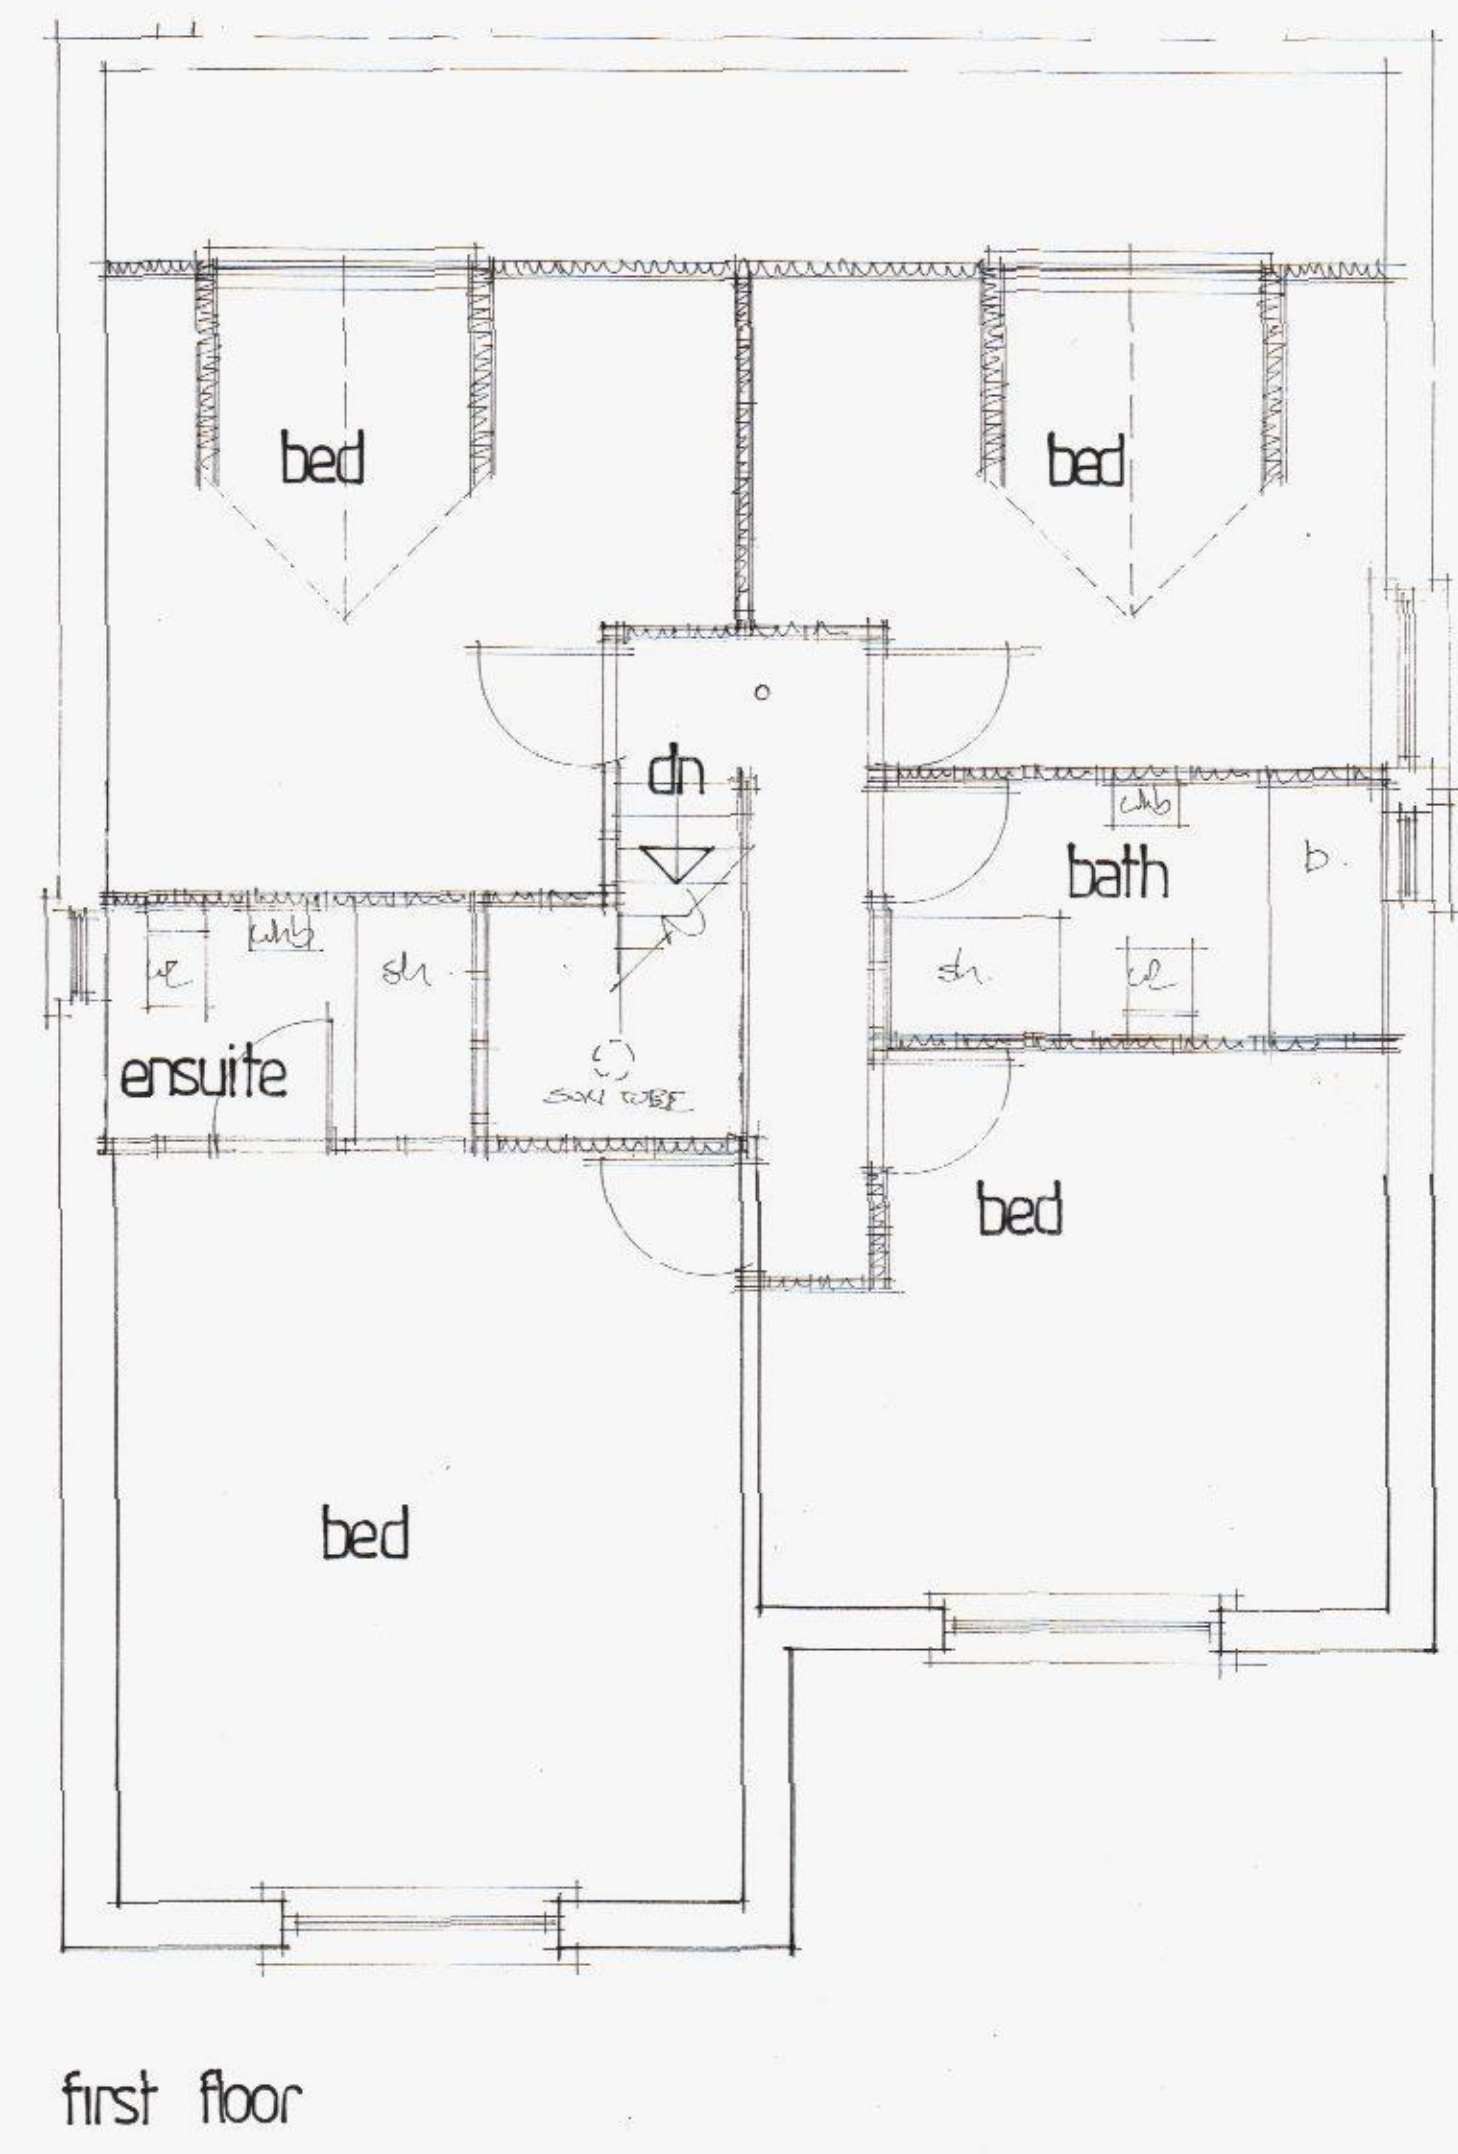


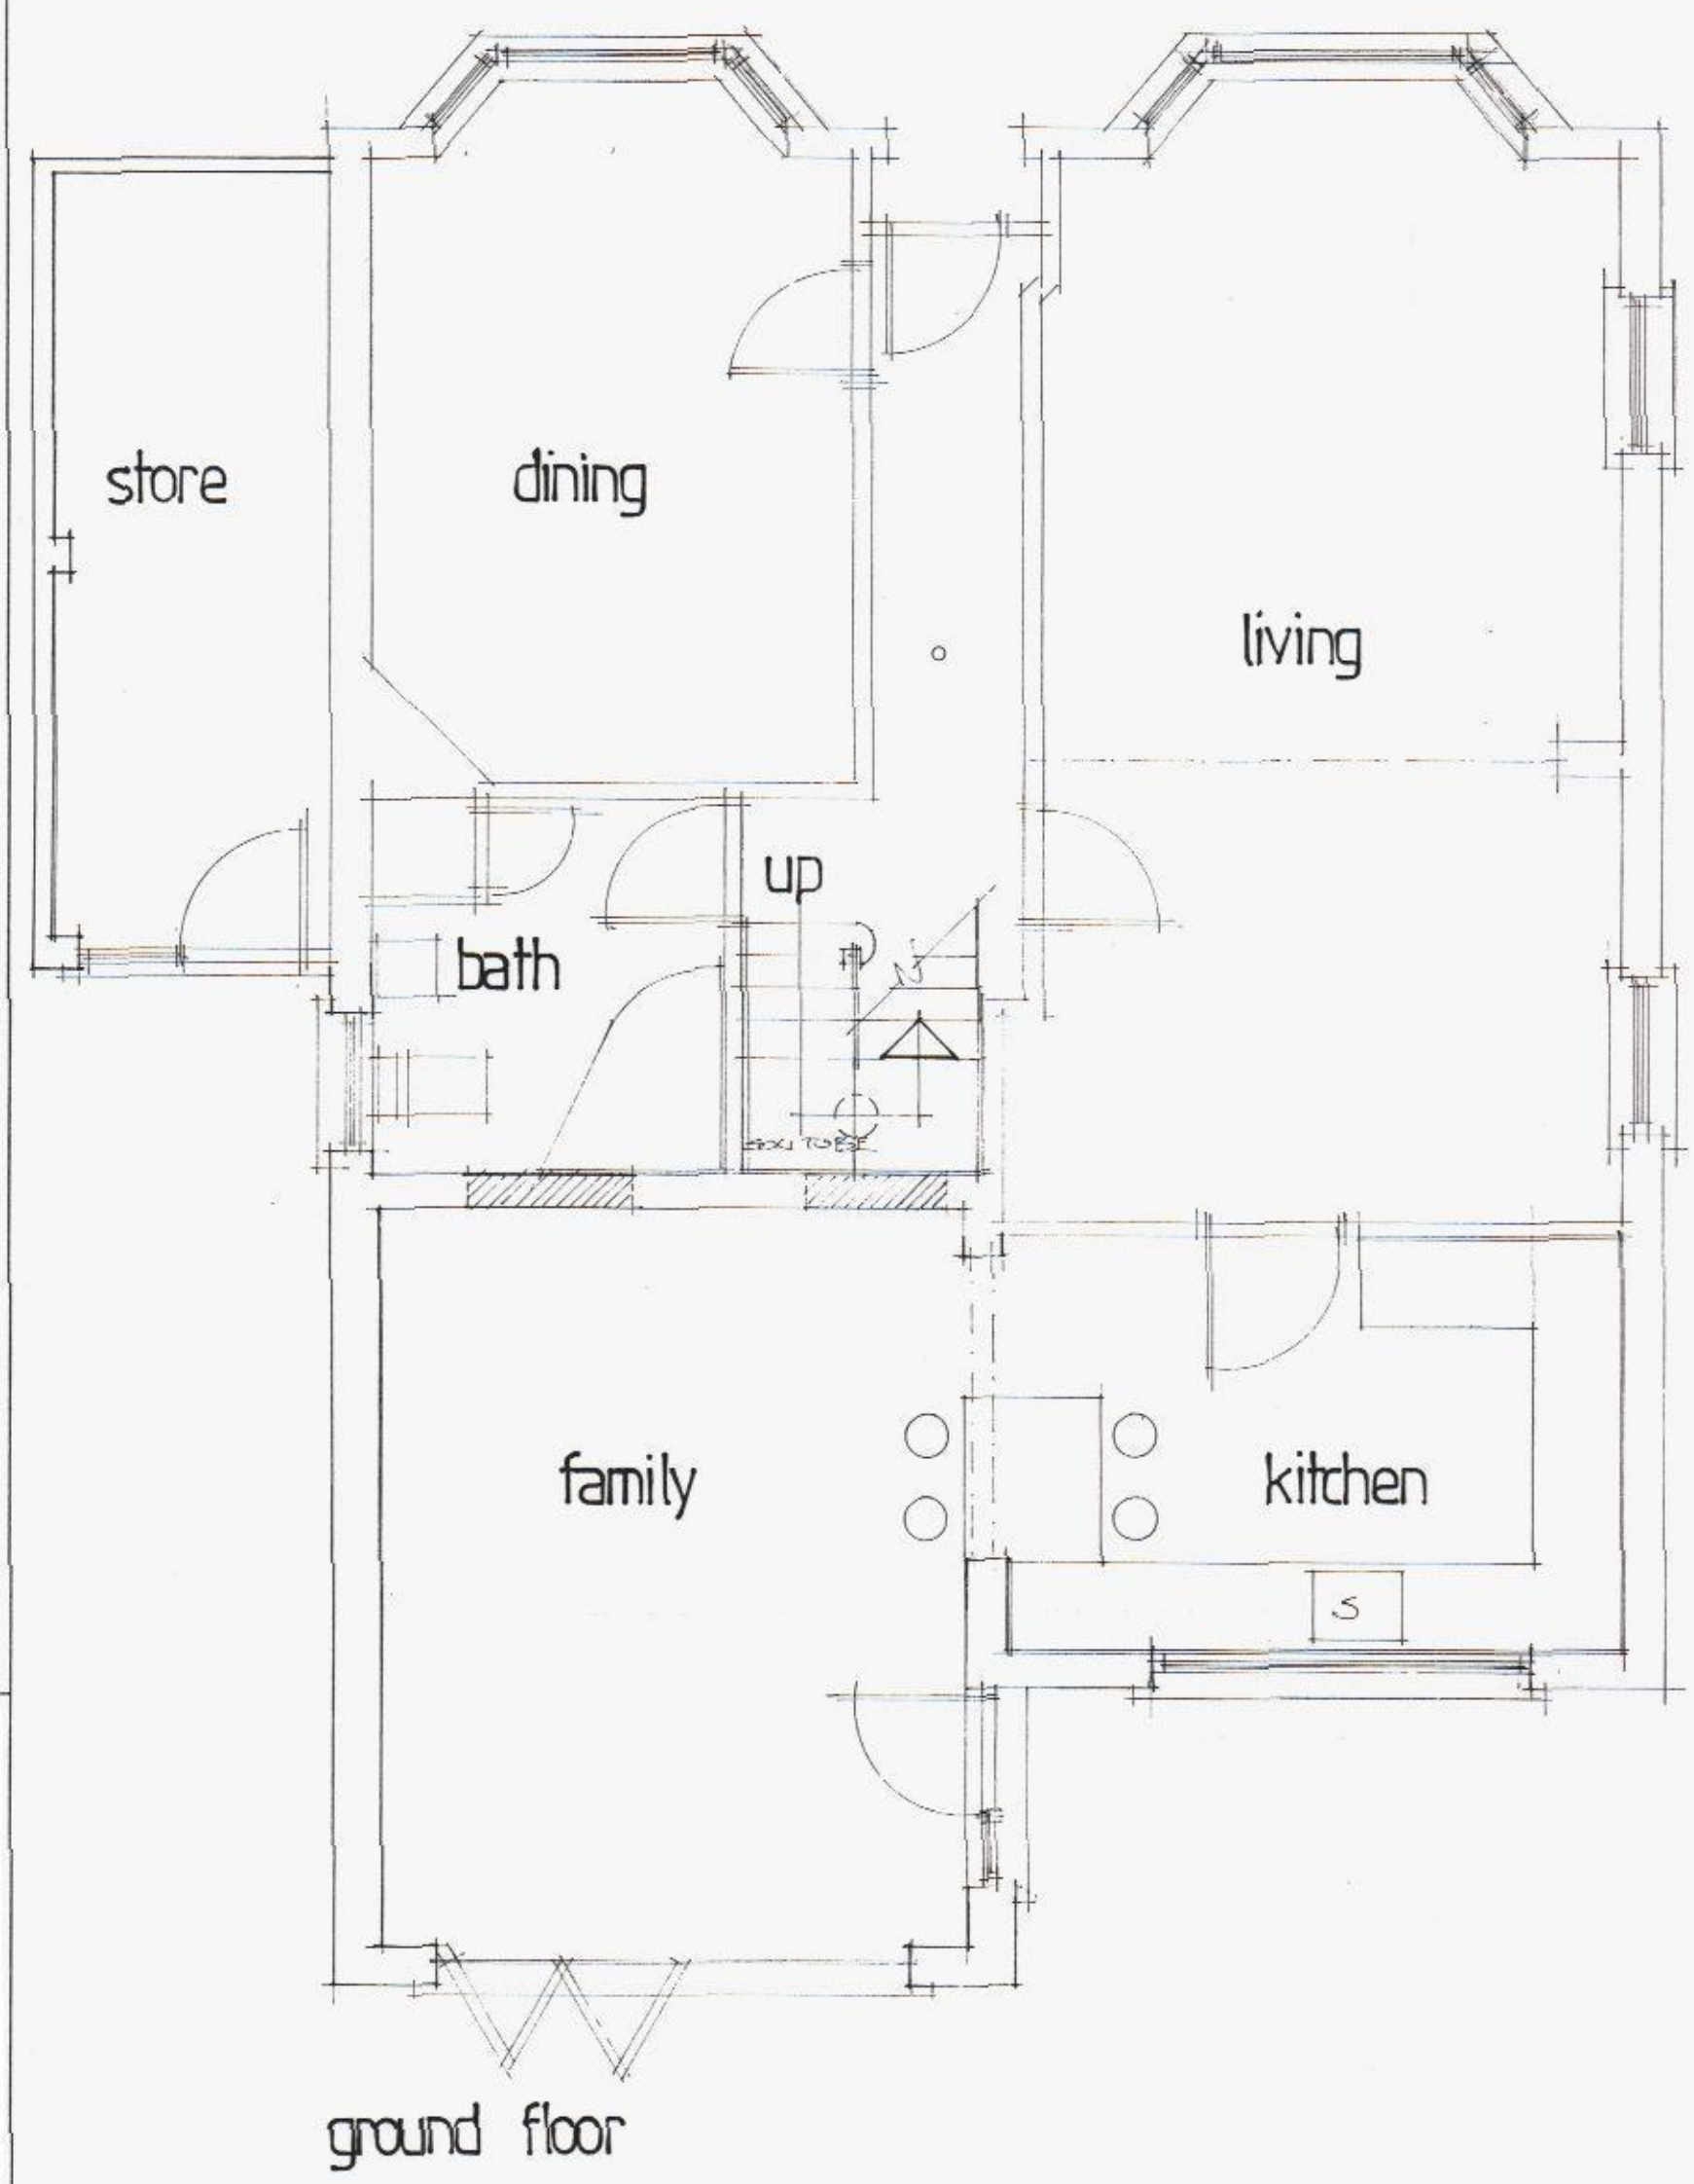

A	Feb 2013	clients amendments
	Date	Revision
© copyright		
THORNS-YOUNG ARCHITECTURAL		
THORNS-YOUNG LTD CHARTERED BUILDING CONSULTANTS 211 London Road, North End, Portsmouth PO2 9HQ Tel: (023) 9267 2883 Fax: (023) 9266 3157 Website: www.thornsyong.co.uk		
Client		
MR. PEBBLES AND MS GIBB		
Job Title		
93, LOLEDALE LANE WATERLOOVILLE		
Drawing Title PROPOSED PLANS AND ELEVATIONS SECTIONS		
Scale 1:50 + 1:100		
Date DEC 2012	Drawn by [signature]	
Dwg. No. 5170:12:2		Rev. A