


**CONVERSION OF EXISTING GARAGE TO ANCILLARY ACCOMMODATION.
28, WITTERING ROAD, HAYLING ISLAND, HANTS.
FOR MR & MRS C. GIBSON.**

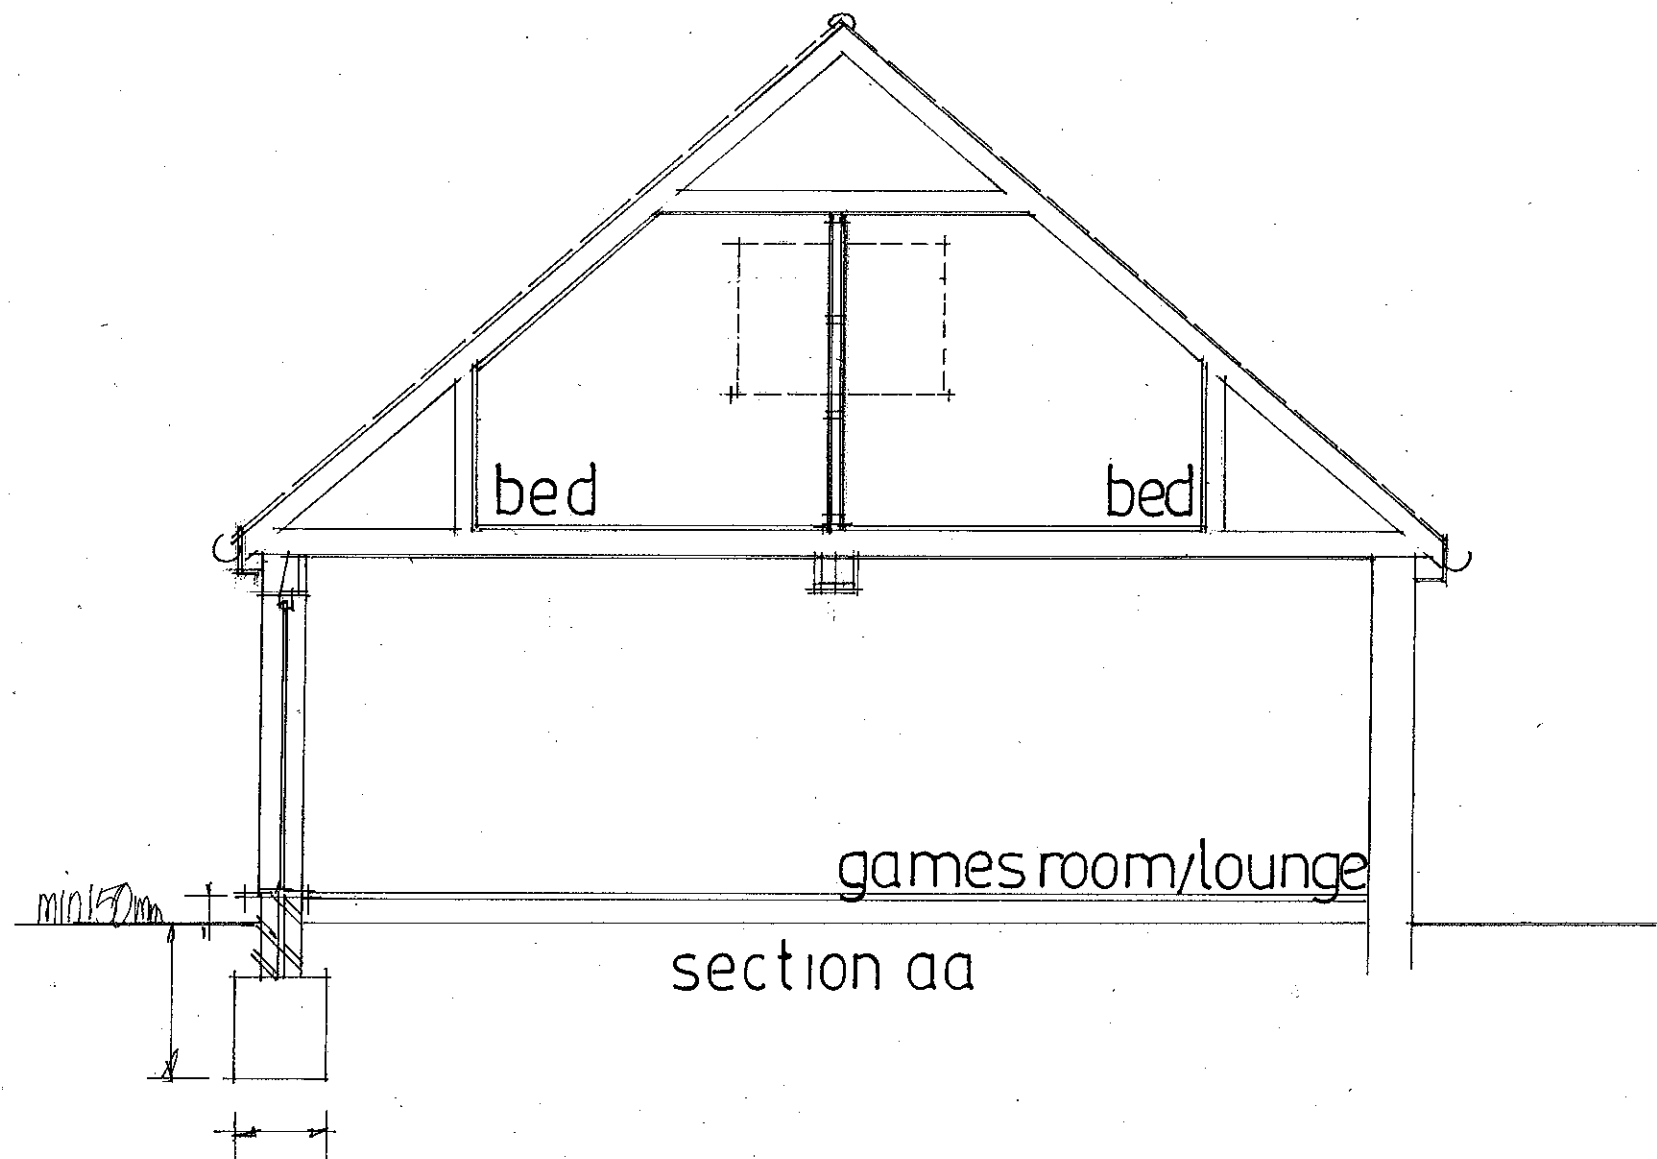

date june 2013
scale 1:50

SECTION DRAWING

PETER J. WALKER MRICS
CHARTERED SURVEYOR
182 SEAFRONT, HAYLING ISLAND, HANTS
PO11 9 AN

TEL: 02392 467571