


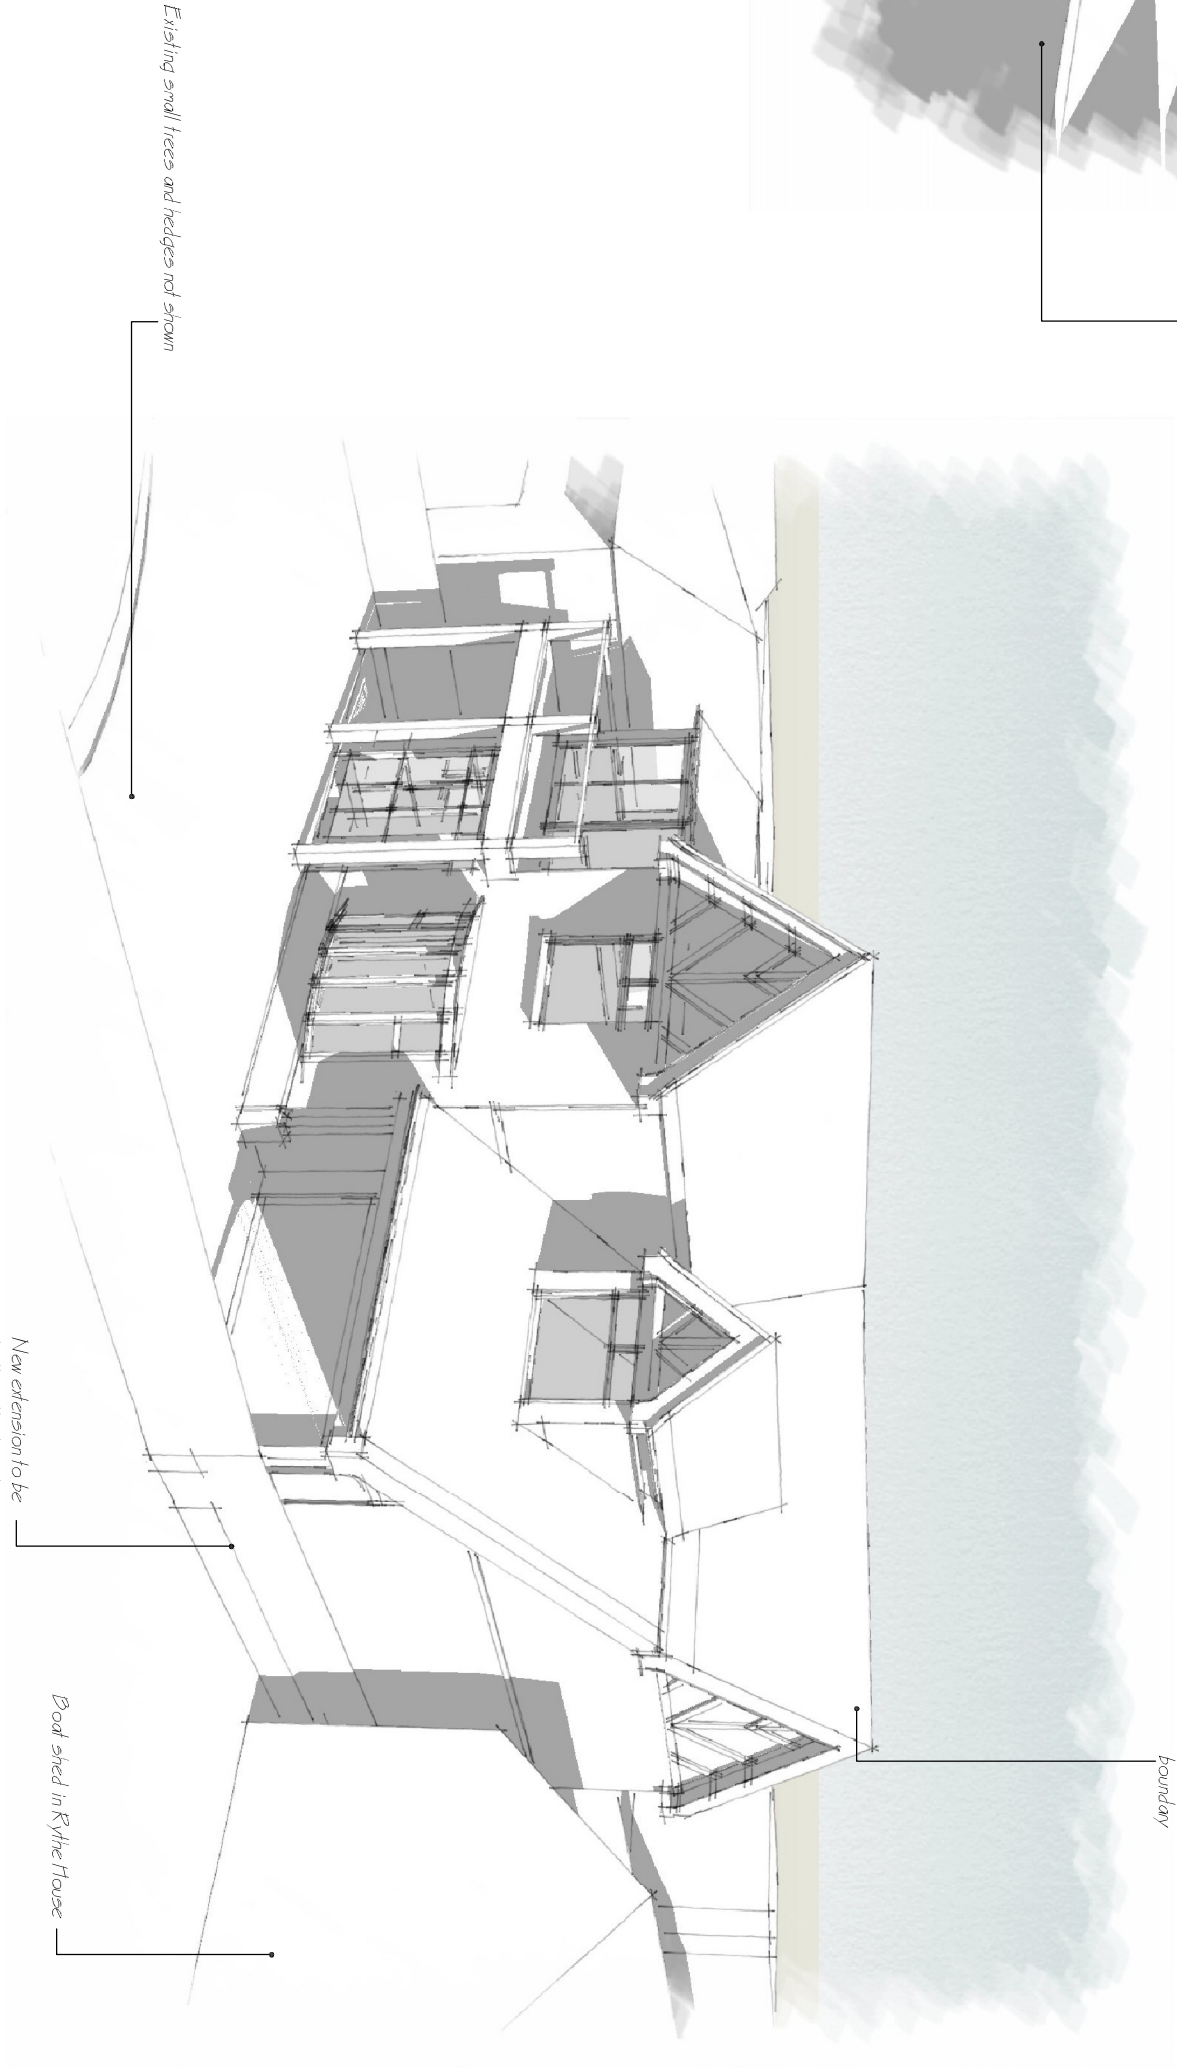

View of proposed extension from Marine Walk - Not to scale



View of proposed extension from Rythe House - Not to scale

		CLIENT	Mr & Mrs Davison		PROJECT	Side Extension to Cockle Rythe Marine Walk Hayling Island		TITLE	Proposed sketch images			