


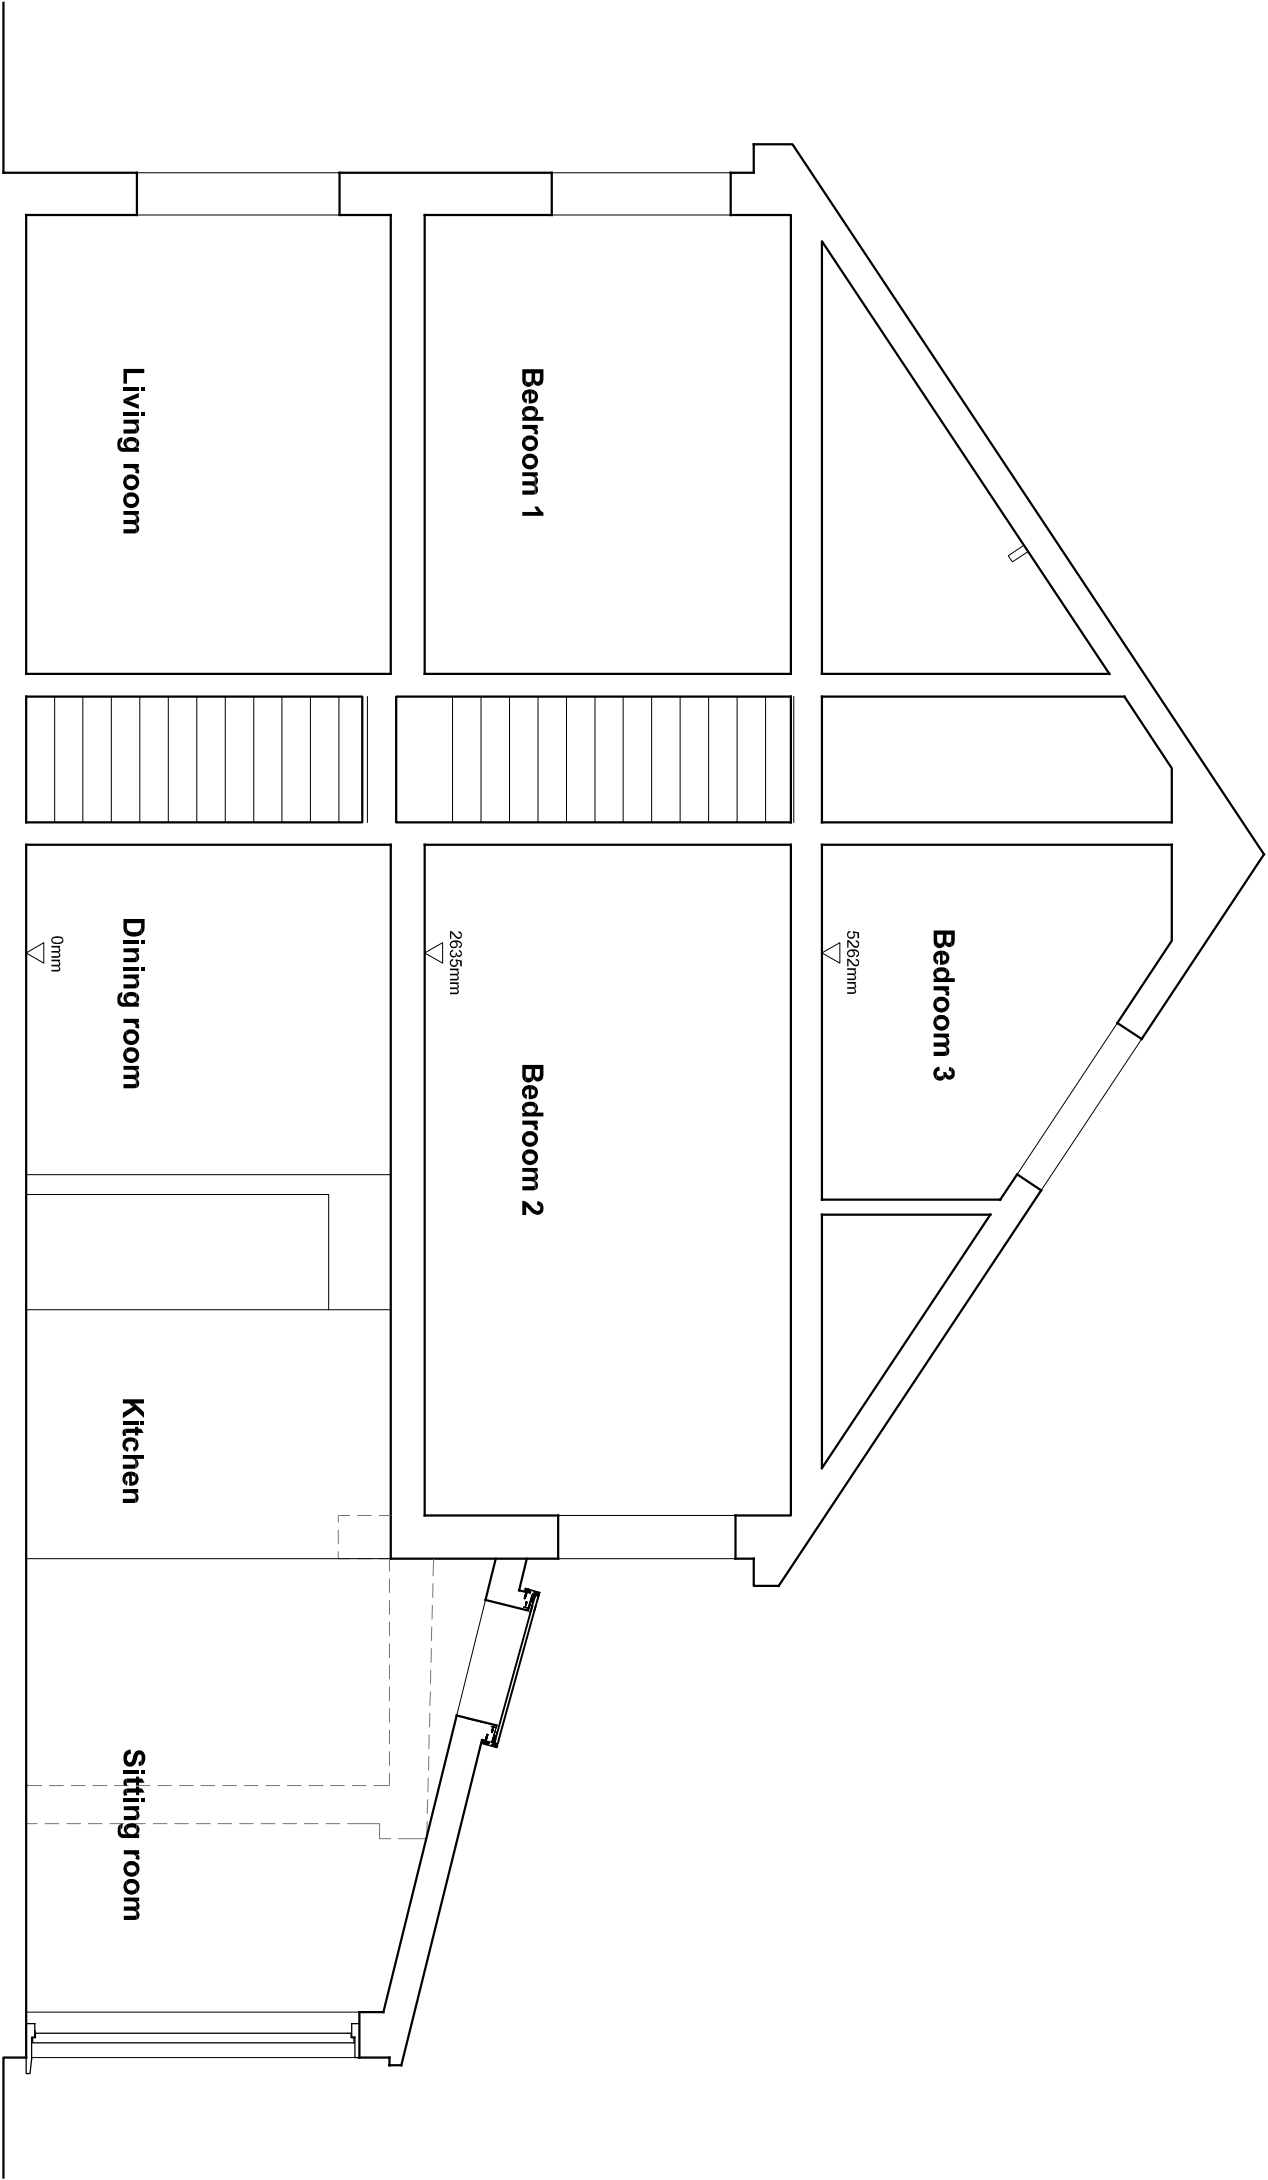

Proposed Section A-A 1-50@A3



toni moses design 47 High Street, Hinxton, Saffron Walden, CB10 1QY t + f 01799530064 e tonimoses@binternet.com		TITLE Proposed Section A-A	DWG NO. 208-PA-05	DATE. 4-2-13	SCALE 1-50@A3
ADDRESS 19 Bosemere Gardens. Emsworth					