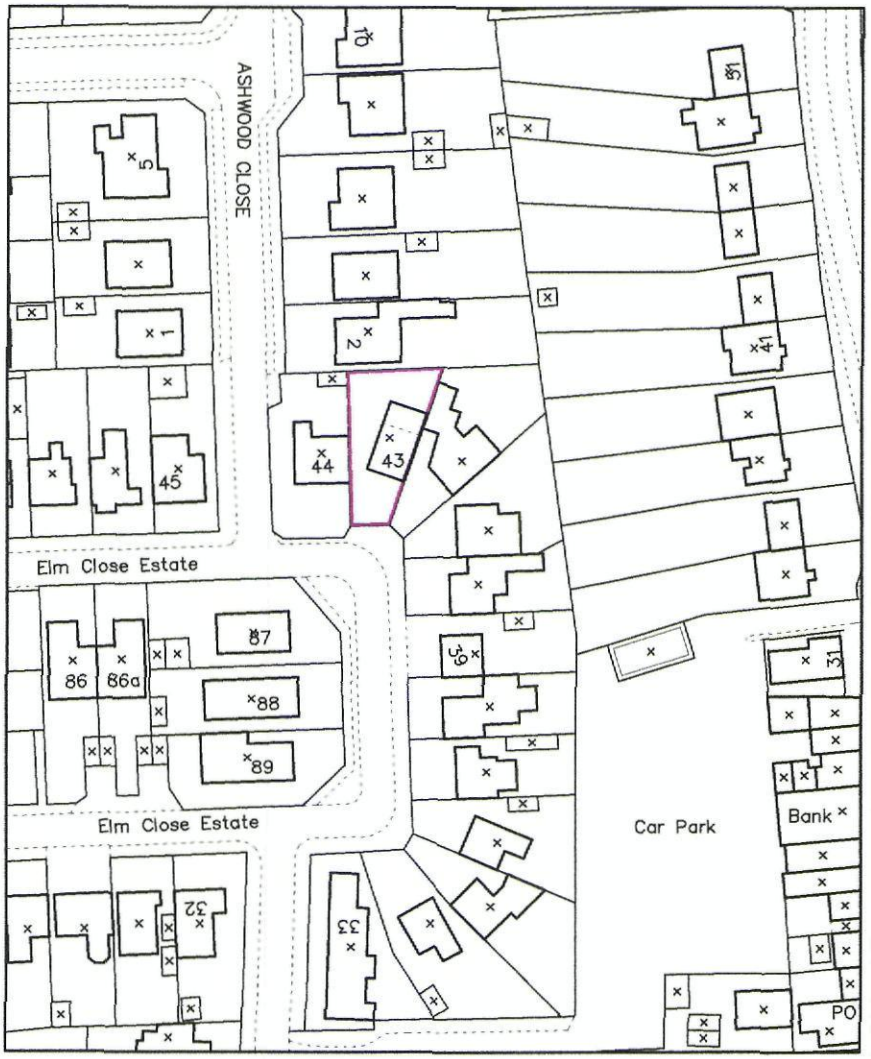

HAVANT BOROUGH COUNCIL
17 FEB 2011
RECEIVED

LOCATION PLAN

0 20 40 60 80 100 Metres

DWG. NO.: AP104 LP01
DATE: 08 02 2011
SCALE 1:1250 @ A4
OS REF. NO.: 006700 (license Type: IBU12)
ADDRESS OF SITE: 43 ELM CLOSE ESTATE, HAYLING ISLAND, HAMPSHIRE PO11 9AT

OS map *Extracted from Blackwell Business* Services/(www.mdcentre.ordnancesurvey.co.uk) /CROWN COPYRIGHT 2010
Date of Download: 19 10 2010