PERMIT

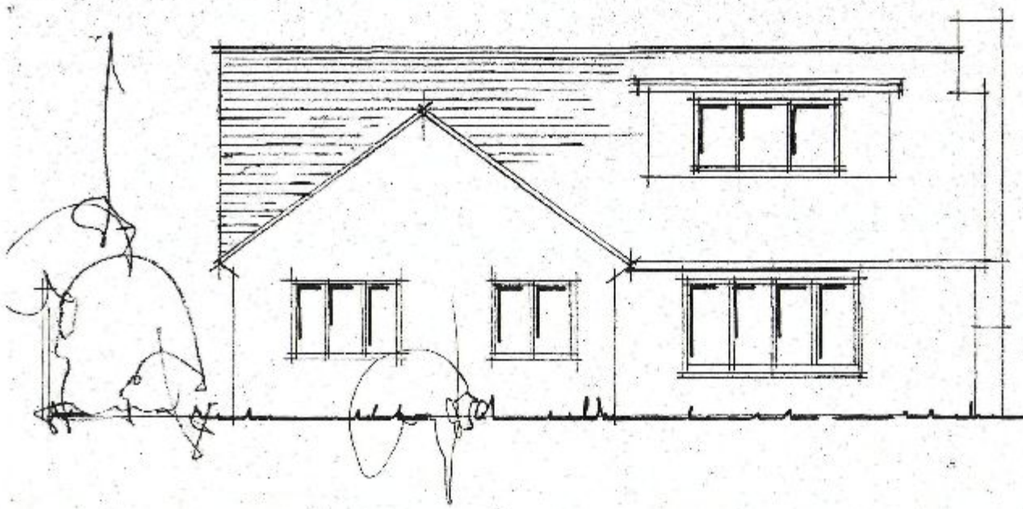

SOUTH ELEVATION

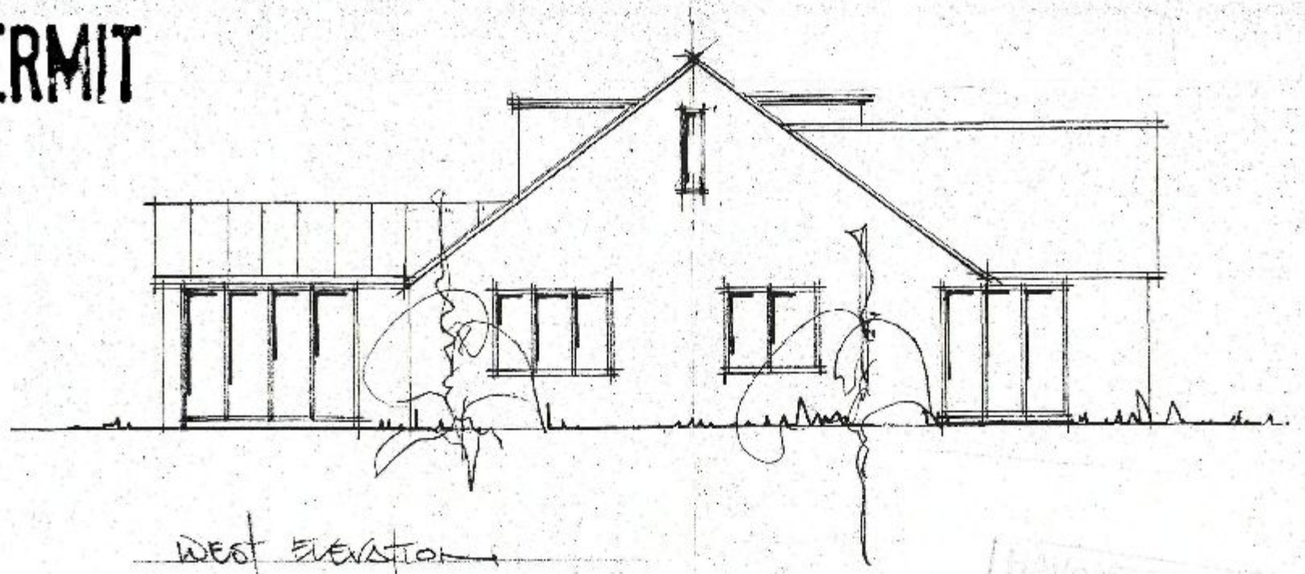

WEST ELEVATION

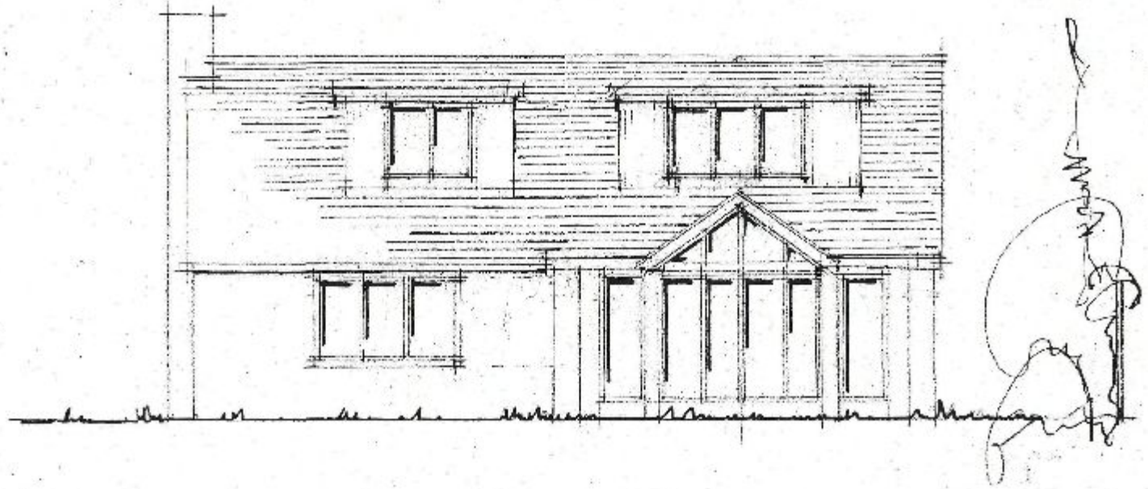

NORTH ELEVATION

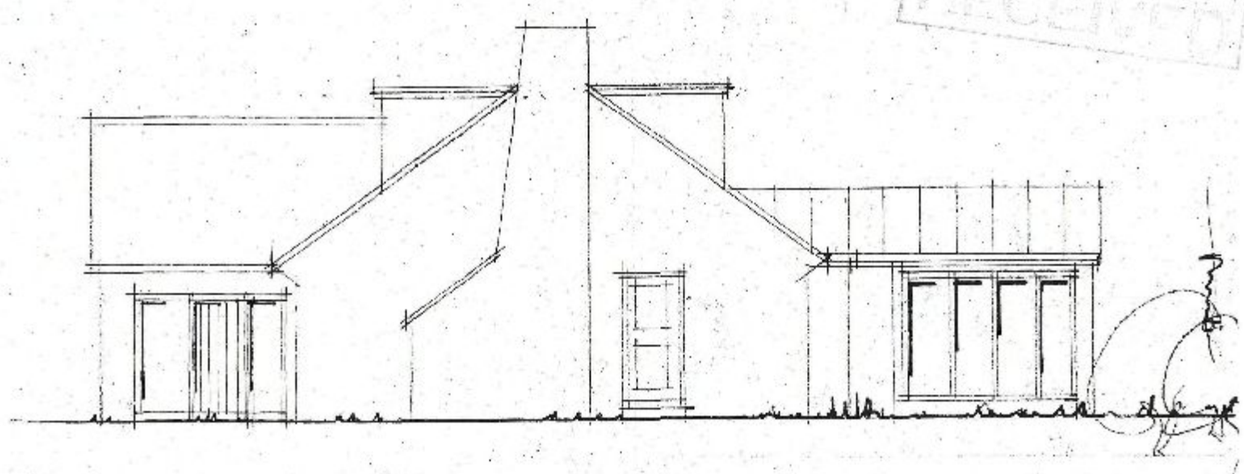

EAST ELEVATION

RECEIVED
24 SEP

John H. Farren

Little Slade Slade Lane Rogate West Sussex GU31 5BN
tele: 01730 821669 email: johnhfarren@yahoo.co.uk

For: Mr. & Mrs. D. Barnard		
Project: Squirrels Leap, Warblington Road, Emsworth		
Drawing title: Elevations as Proposed		
Date: Jan 2010	Drawn by: jhf	
Scale: 1:100 @ A3	Drawing No.: PL 04	Revision: