

CDM Regulations 2007 : Reg. 11




In preparing the design shown on this and related drawings Upton McGougan has considered and, where reasonably practicable, avoided foreseeable risks. Significant risks, which remain, are listed below and identified thus  and should be given particular attention by all those carrying out works of construction or of future maintenance.

- 1. no significant risks
- 2.
- 3.

None of the above is deemed to relieve any contractor of his obligations under all applicable health and safety legislation.

NOTES

- 1. THIS DRAWING IS TO BE READ IN CONJUNCTION WITH ALL RELEVANT ARCHITECTS, ENGINEERS, SERVICES AND SPECIALIST DRAWINGS AND SPECIFICATION.
- 2. ANY DISCREPANCIES IN DIMENSIONS OR DETAILS ON OR BETWEEN THESE DRAWINGS SHOULD BE DRAWN TO THE ATTENTION OF THE ARCHITECT AND/OR THE ENGINEER IN WRITING FOR CLARIFICATION.
- 3. ALL DIMENSIONS ARE IN MILLIMETRES, ALL LEVELS ARE IN METRES. DO NOT SCALE THIS DRAWING, PRINT, PLOT OR DISK.
- 4. THIS DRAWING IS THE COPYRIGHT OF THE CONSULTANTS AND MUST NOT BE REPRODUCED OR USED WITHOUT THEIR PERMISSION.

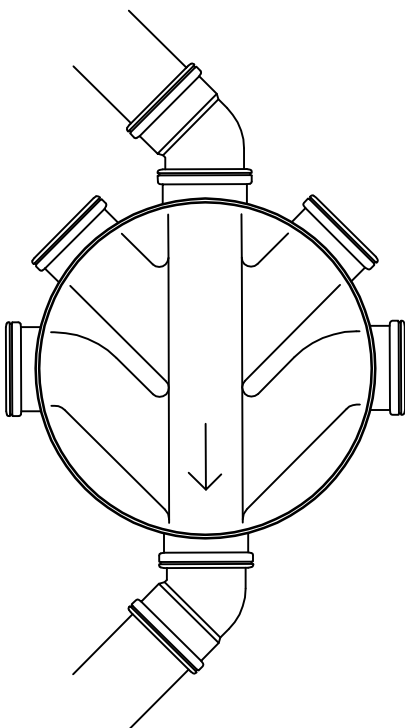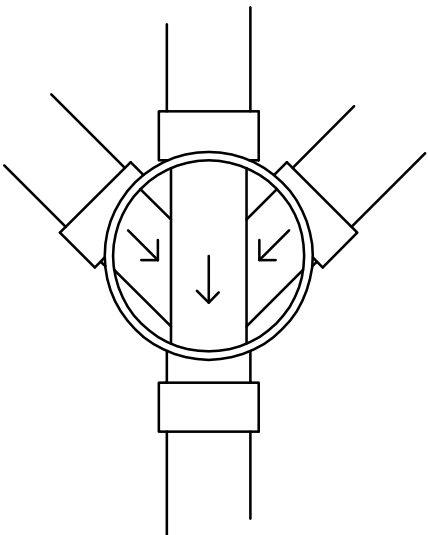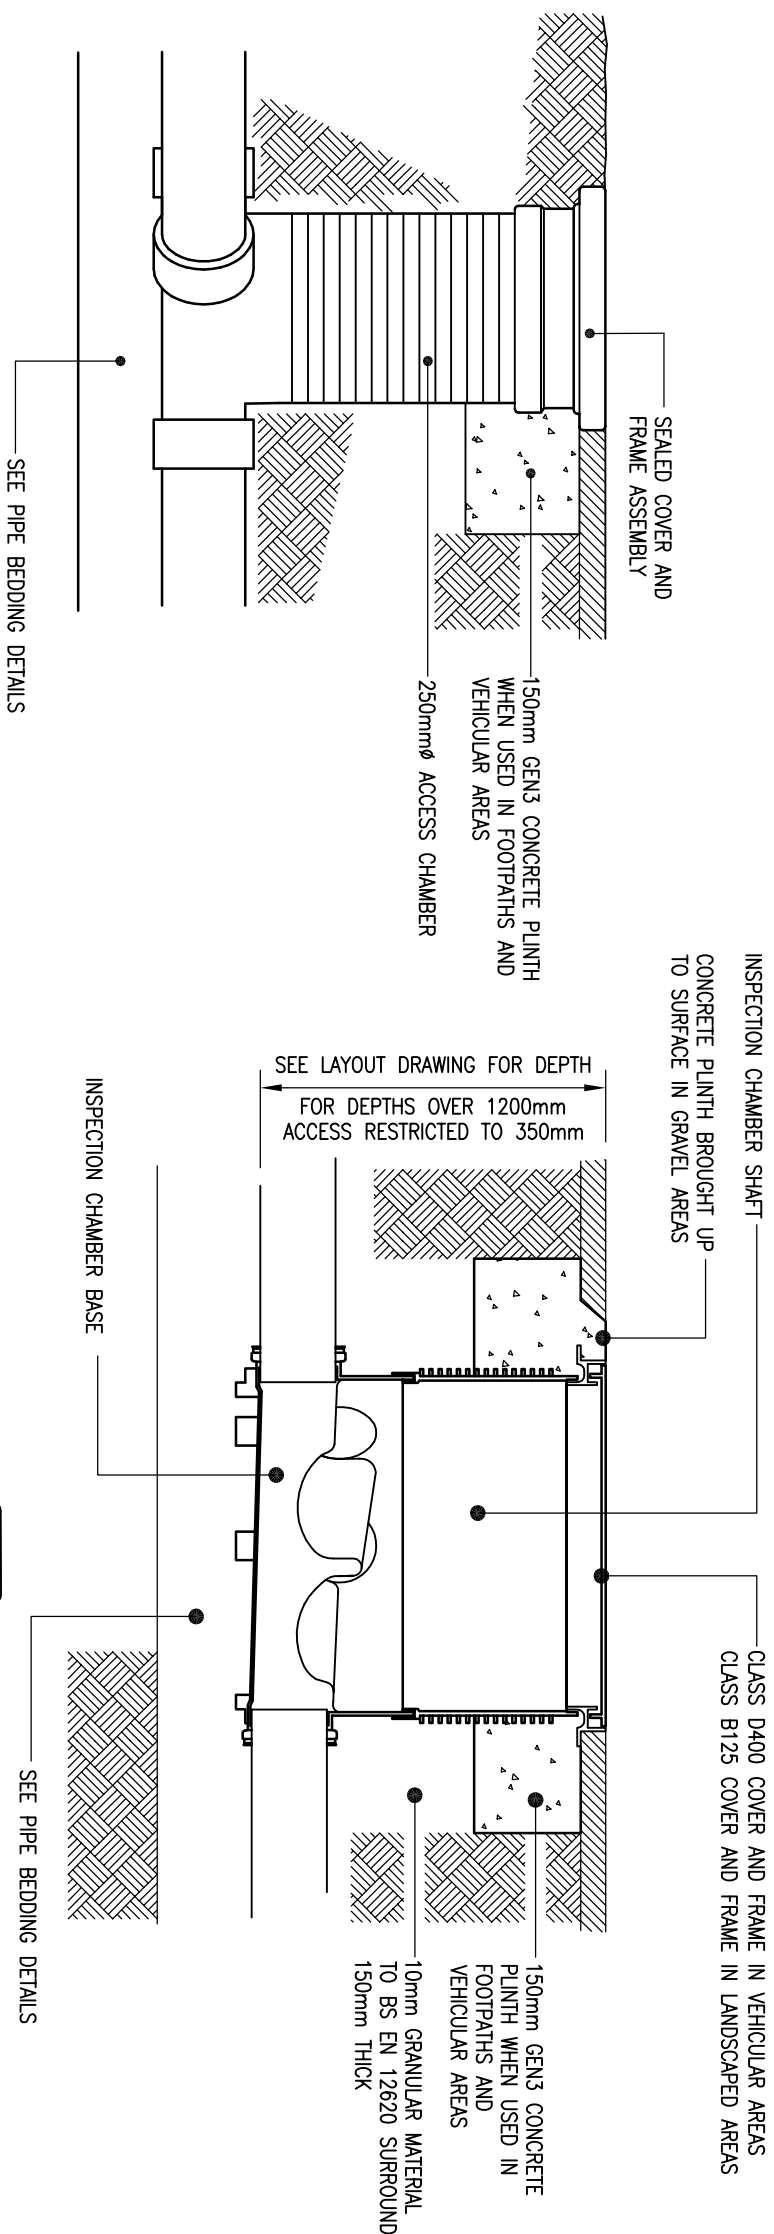

ACCESS CHAMBER

INSPECTION CHAMBER

Project
HARTS FARM WAY
HAVANT

Drawing Title
ACCESS AND INSPECTION CHAMBER
CONSTRUCTION DETAIL



Upton McGougan Ltd
Partnership House
Moorside Road, Winchester
Hampshire, SO23 7RX
Tel : 01962 834400
Fax : 01962 834411
website : www.uptonmcgougan.com
email : win@uptonmcgougan.com



INVESTORS
IN PEOPLE



UPTON
McGUGAN
CONSULTING ENGINEERS

PRELIMINARY
20 JULY 2013
This supersedes earlier issues of this drawing

PRELIMINARY ISSUE		P1	LG	20.07.13
Revision	Date	Surv	By	App Date
Drawn	Date	Checked		Date
LG	20.07.13			
Scale				
NOT TO SCALE				
Drawing Number				Rev
034.0036-2165				P1
(AT A3 SIZE)				