




SCALE, 1:500
PROPOSED REPLACEMENT
CONSERVATORY WITH
ORANGERY
DISTANCE FROM BOUNDARY
NORTH 75mm
WEST 13000mm
SOUTH 1000mm
PROPOSED SITE PLAN
OS LICENCE N° 00050681

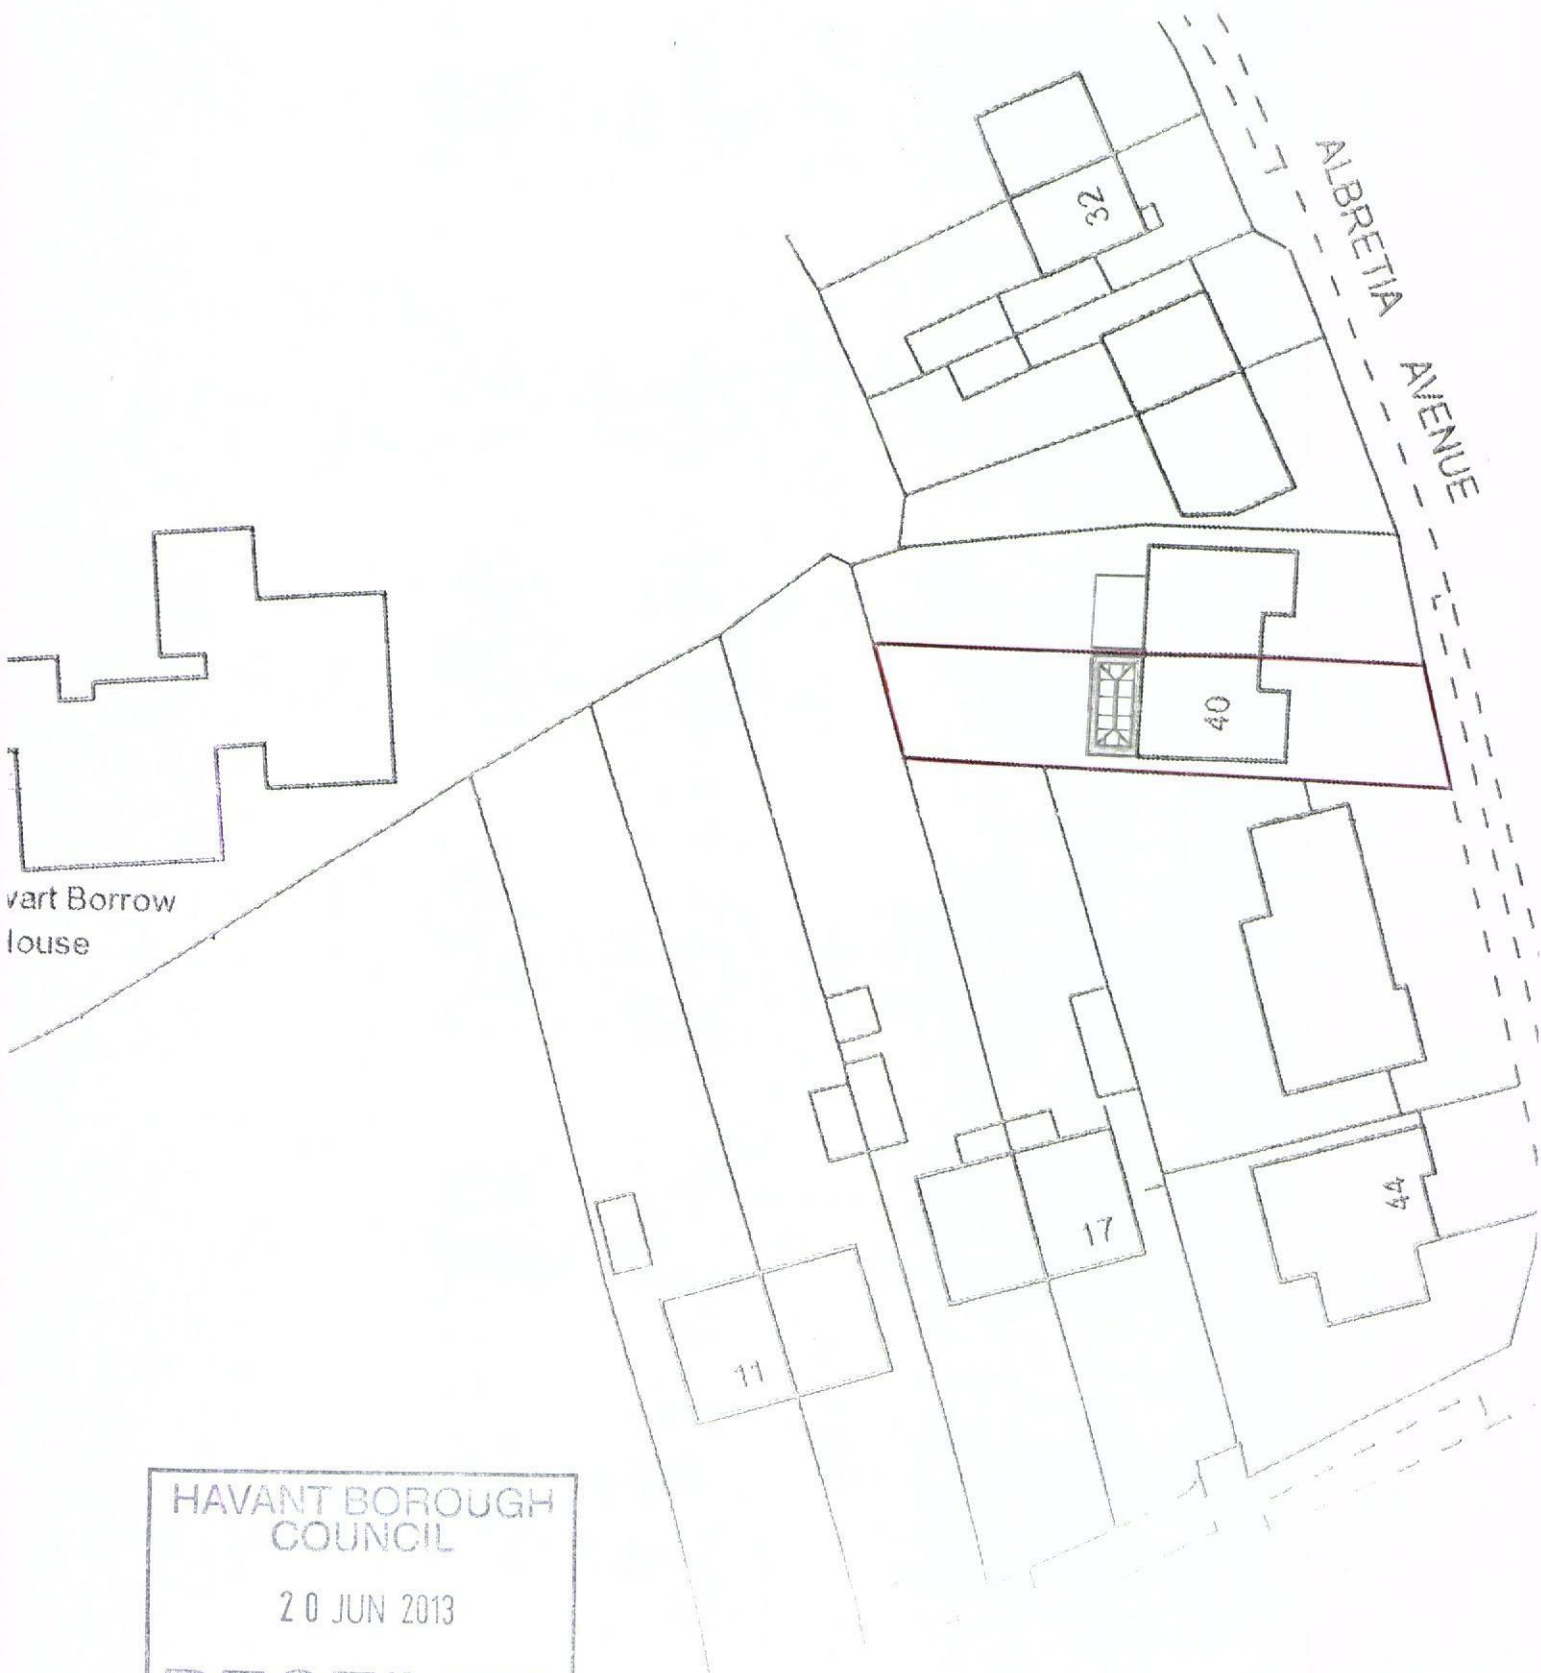

Havart Borrow
house

ALBERTIA
AVENUE

HAVANT BOROUGH
COUNCIL
20 JUN 2013
RECEIVED