


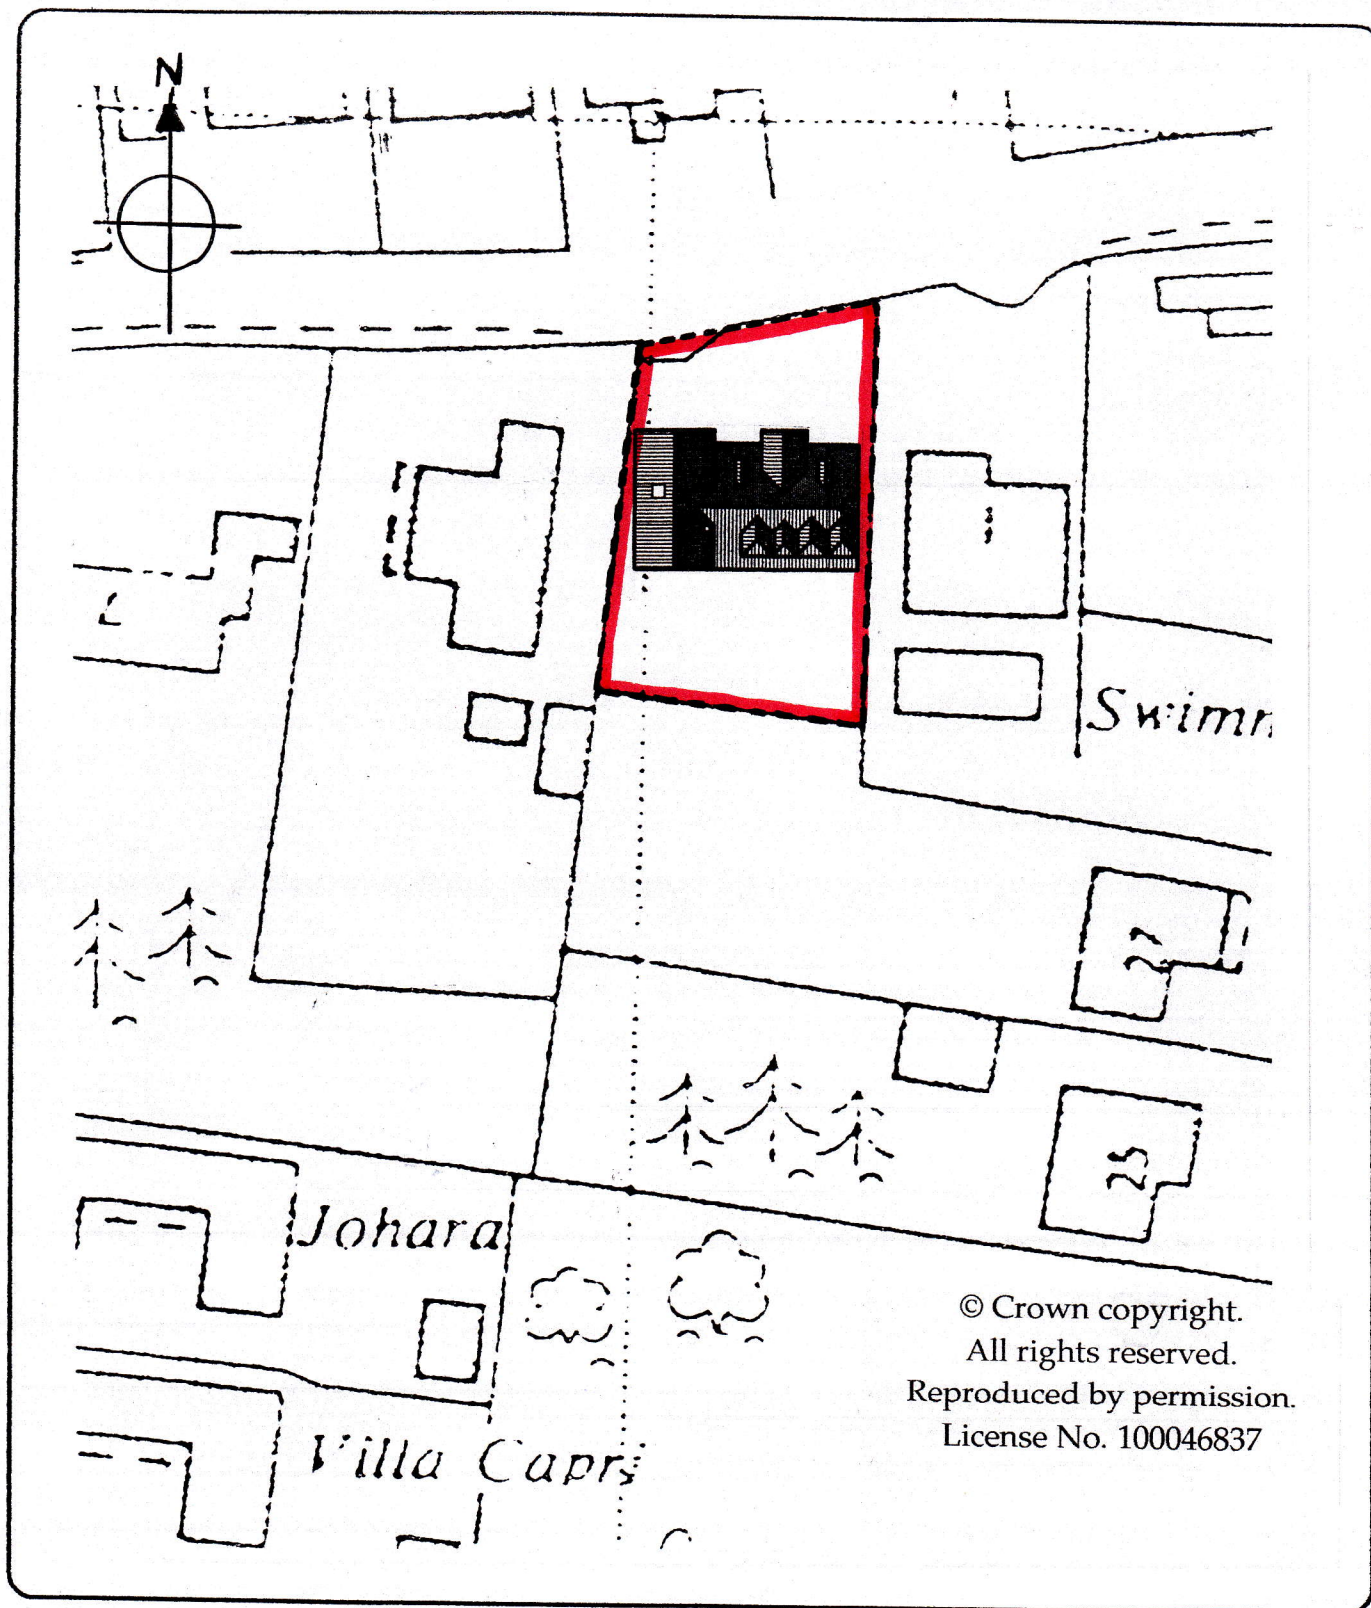

Martin Critchley
Chartered Architect

7 North Street
Havant, Hampshire, PO9 1PW
023 82 474 819
critchleyarchitect@hotmail.com

Date: 09/11/13

Scale: 1:500

Drawn: P.C

Job

3 Bacon Lane

Job No.

1342

Title

BLOCK PLAN

Drawing No.

202