



CROOKHORN COLLEGE OF TECHNOLOGY: Proposed Elevations
Scale 1:100.

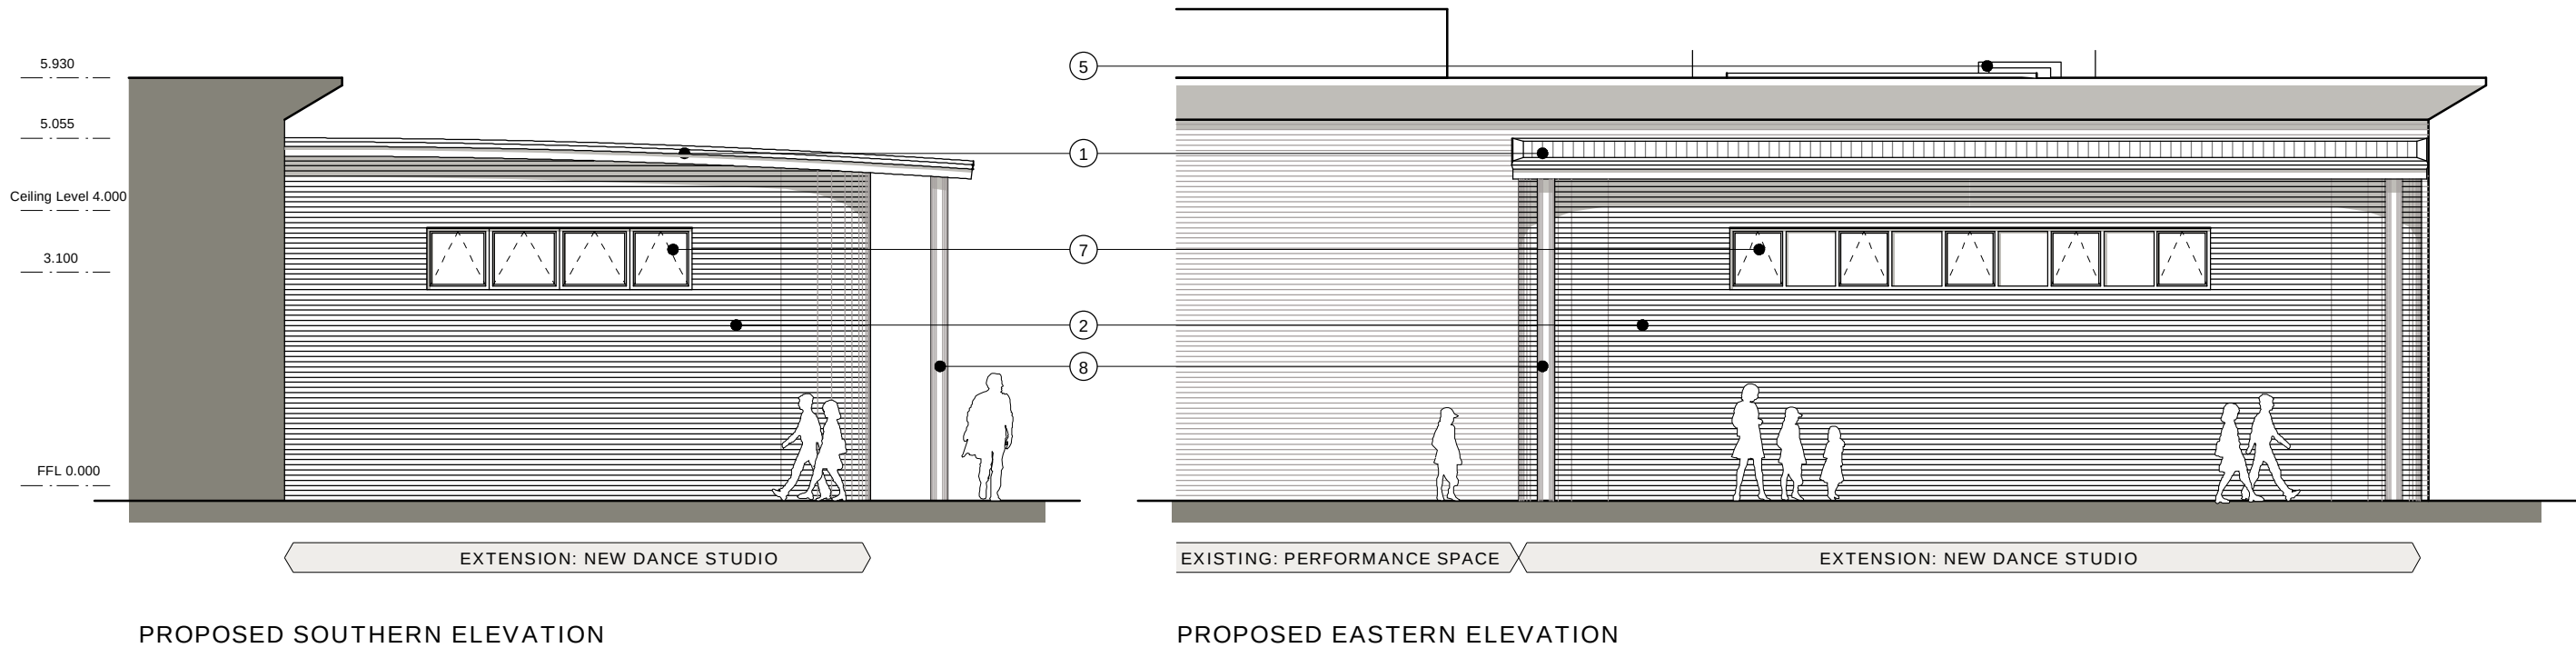

CROOKHORN COLLEGE OF TECHNOLOGY: Indicative Sections
Scale 1:100.

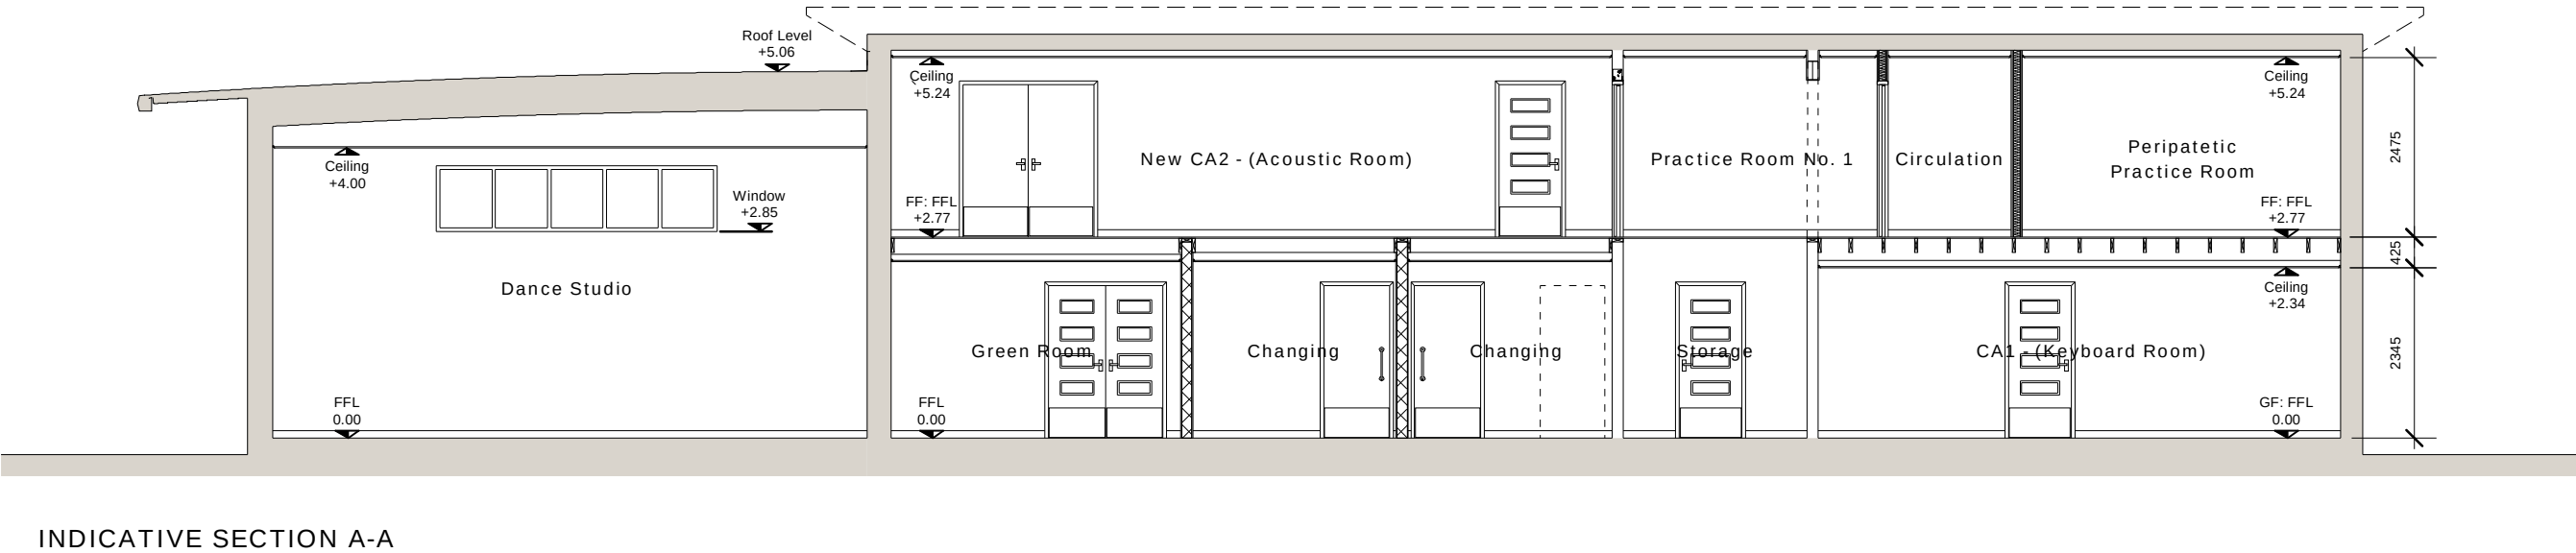

PLANNING

 Hampshire
County Council

HCC Property Services,
Three Minsters House,
76 High Street, Winchester SO23 8UL.
tel: (01962) 847801

Notes	
1 This drawing is © copyright Hampshire County Council 2013. No unauthorised reproduction permitted. All rights reserved.	3 This map is reproduced from Ordnance Survey material with the permission of Ordnance Survey on behalf of the controller of Her Majesty's Stationery Office © Crown Copyright. Unauthorised reproduction infringes Crown Copyright and may lead to prosecution or civil proceedings. (100019180), (2013)
2 No dimensions are to be scaled from this drawing	

rev	description	date	by
A	Planning	02.01.13	LGN
B	Planning	12.02.13	LGN

PROJECT				SHEET CONTENTS	
CROOKHORN COLLEGE OF TECHNOLOGY				ELEVATIONS	
Provision of Dance Studio				Sh 2 of 2	
SCALE	DATE	DRAWN.	CHKD.	DRAWING No.	REVISION
As Shown @ A3	02 Jan 13	LGN	---	P09958-4159-14	B
				FILE REF. <i>P09958 - Planning Elevations</i>	

