


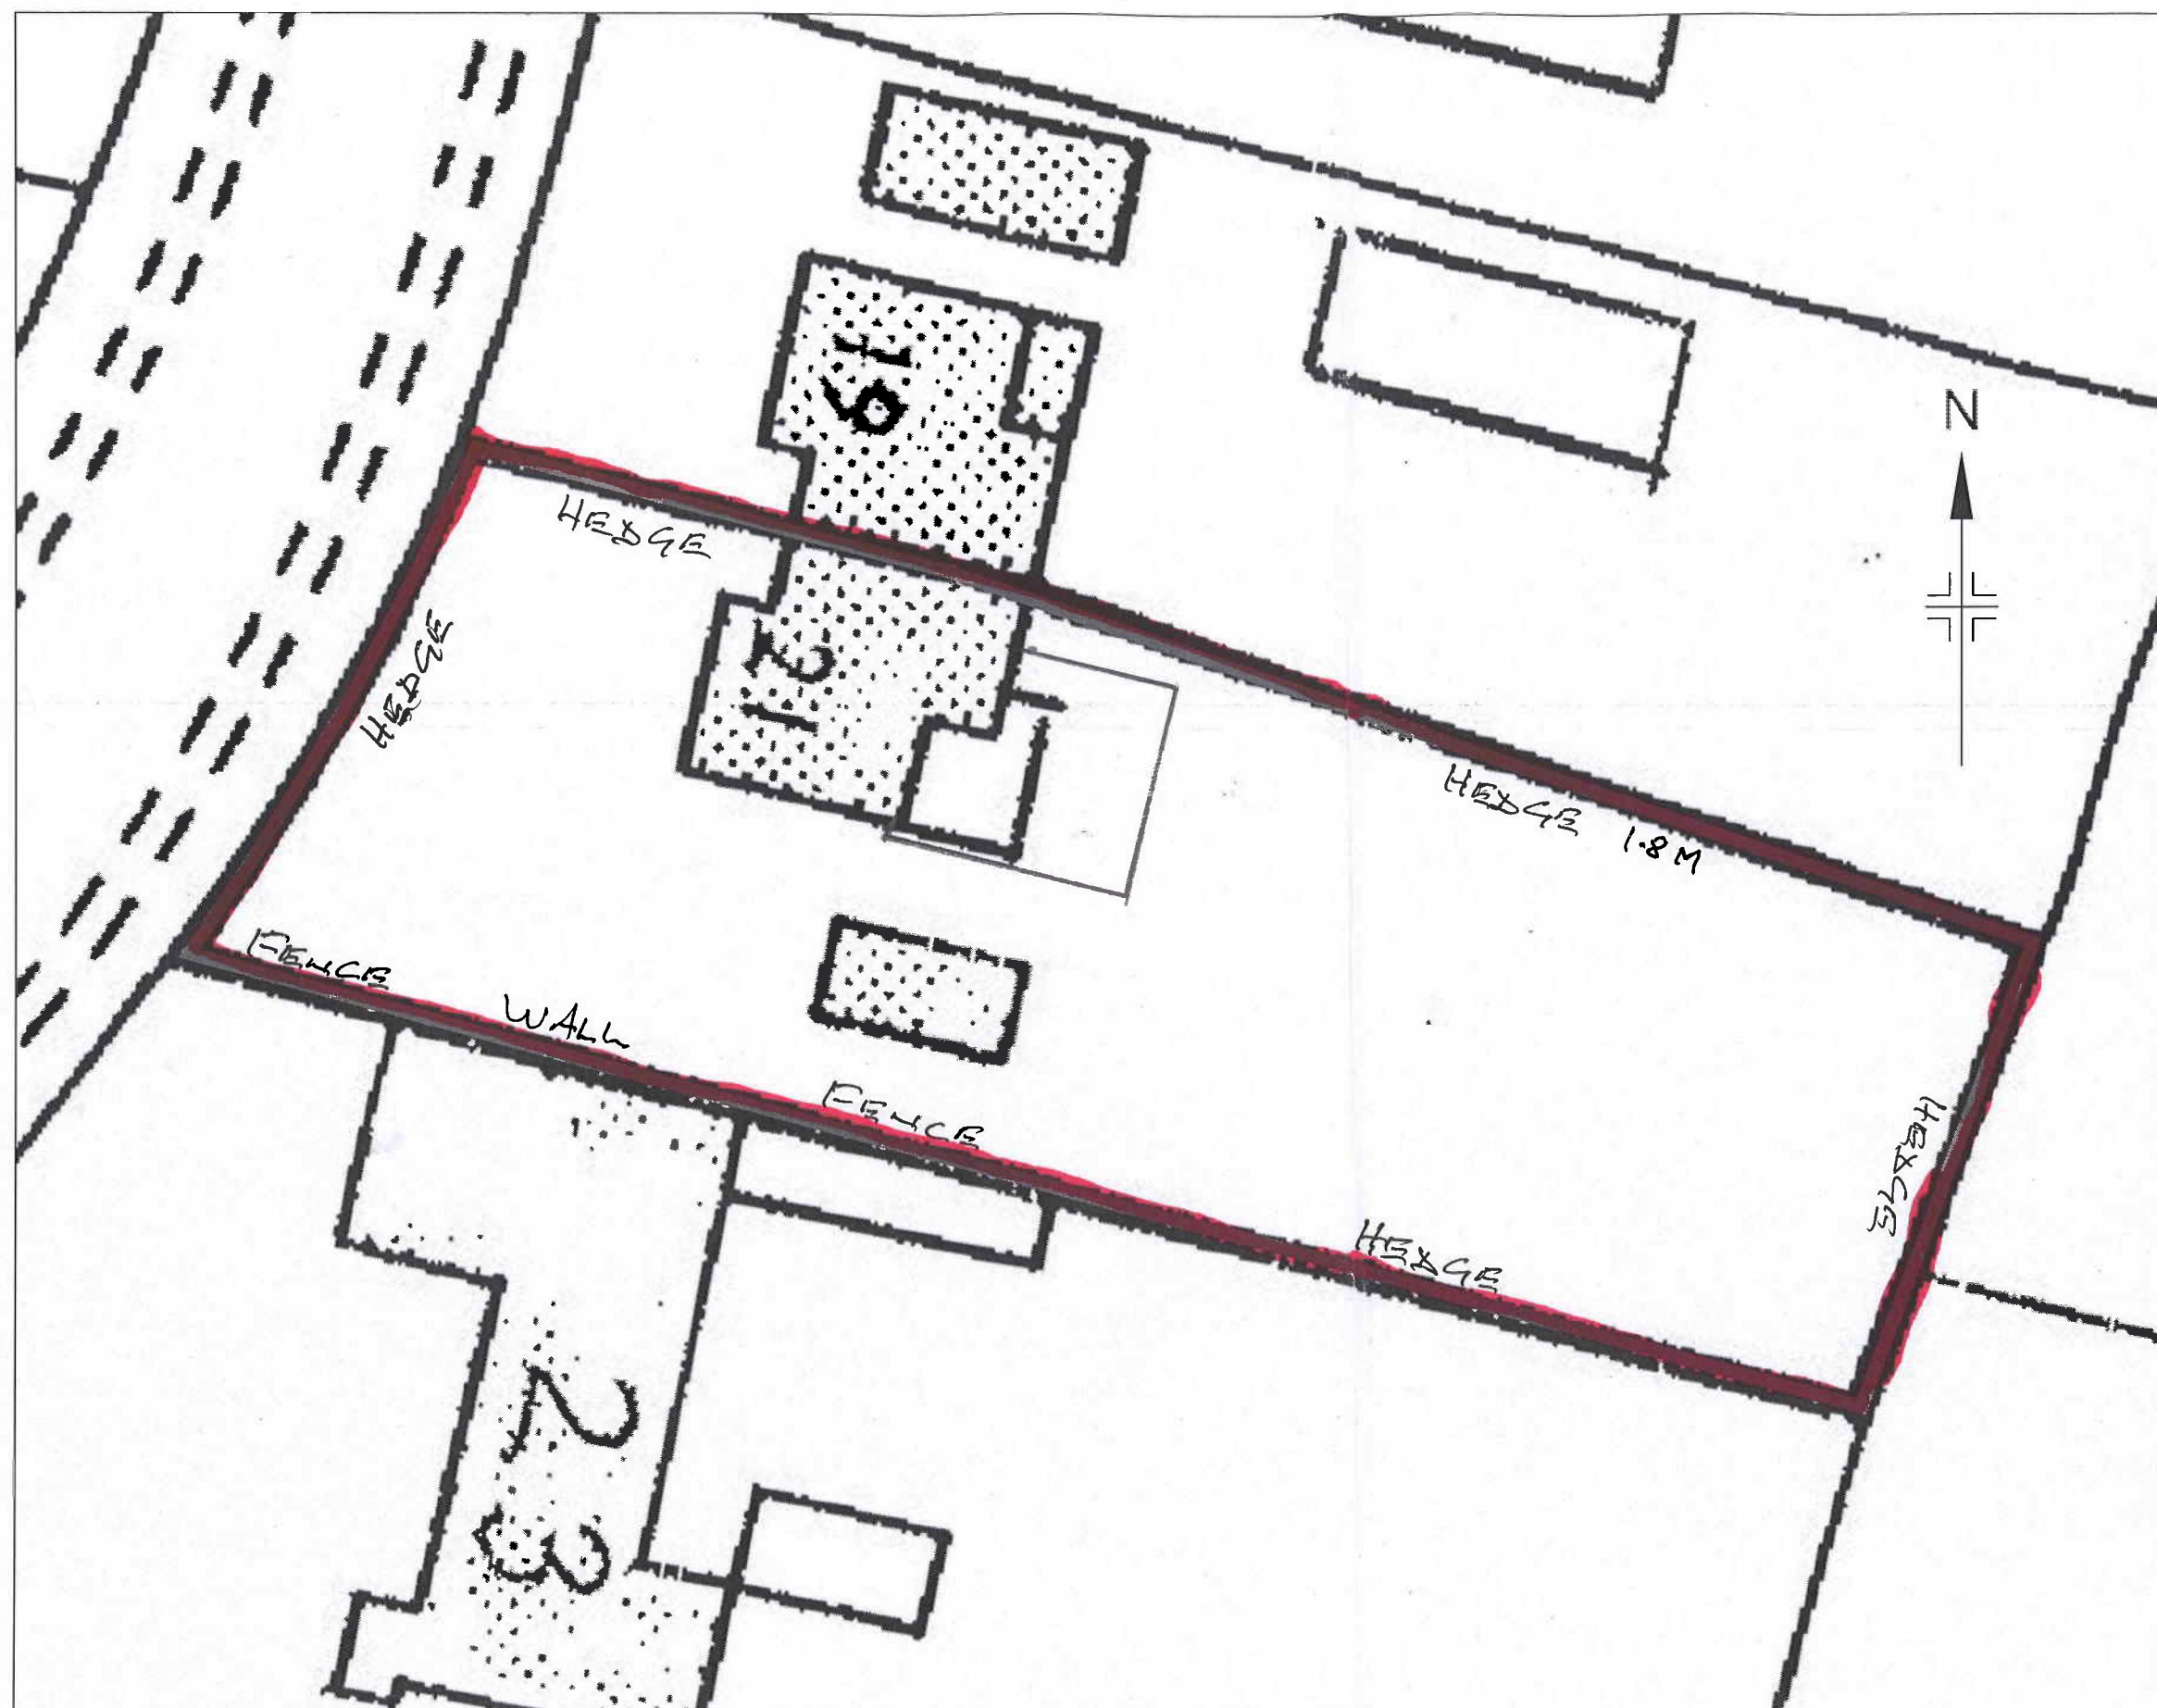

A3

No.

TITLE

HAVANT BOROUGH COUNCIL
DEVELOPMENT CONTROL

NOTES

ALL DIMENSIONS ARE IN mm.

THIS DRAWING IS TO BE READ IN
CONJUNCTION WITH ALL ASSOCIATED
DRAWINGS.

NO DIMENSIONS ARE TO BE SCALED
FROM THIS DRAWING.

SER	DESCRIPTION	AUTH	DATE
-----	-------------	------	------

AMENDMENTS

GATESGARTH

PROPOSED EXTENSION

BLOCK PLAN

21 ALEXANDRA AVENUE

DRAWING No/CAD FILE

GG_004

SCALE

1:200 AT A3

DATE _____

CHETWYND BKS
CHILWELL
NOTTINGHAM
NG9 5HA

APPROVED

APPROVED

DATE _____

DATE

	CHECKED
--	---------

	CHECKED
--	---------