




DO NOT SCALE OFF THIS DRAWING. USE FIGURED DIMENSIONS ONLY OR CONSULT THE DESIGNER.
ALL DIMENSIONS TO BE CHECKED ON SITE BY CONTRACTOR. ARCHITECT TO BE INFORMED OF ANY
VARIATIONS THAT MIGHT OCCUR BEFORE COMMENCEMENT OF WORK. ALL SHOP DRAWINGS SHALL
BE SENT TO DESIGNER FOR COMMENT BEFORE MANUFACTURE AND INSTALLATION. DRAWINGS
SHALL BE READ IN CONJUNCTION WITH ALL LATEST INFORMATION AND SPECIFICATION AS WELL AS
MECHANICAL AND STRUCTURAL ENGINEERING DRAWINGS.

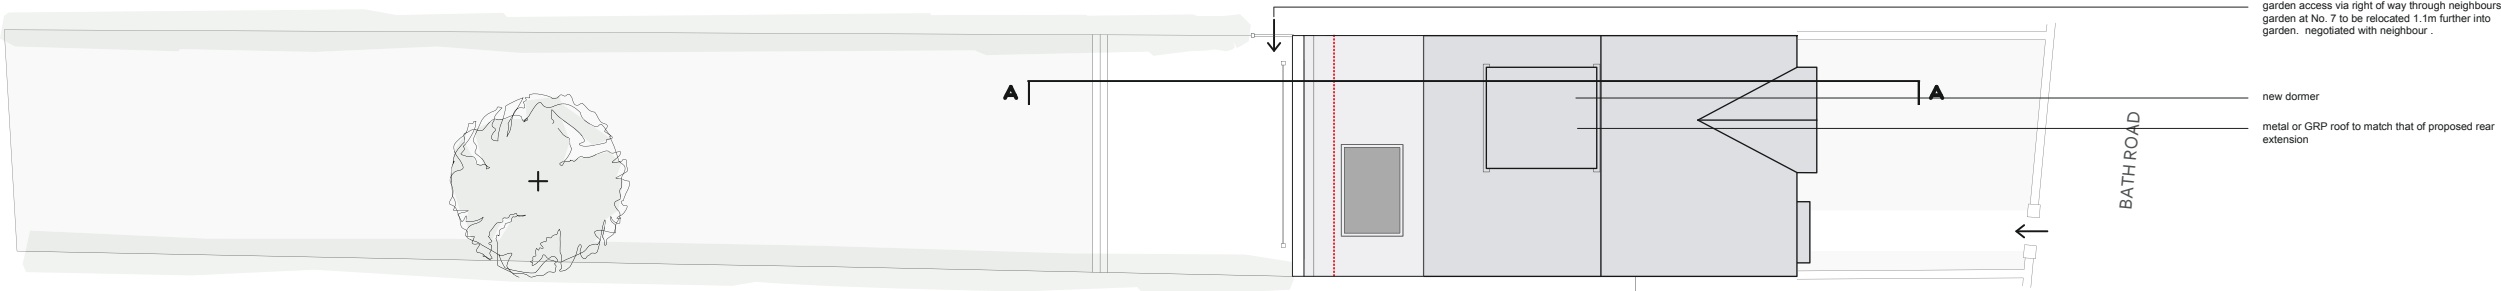


ROOF PLAN

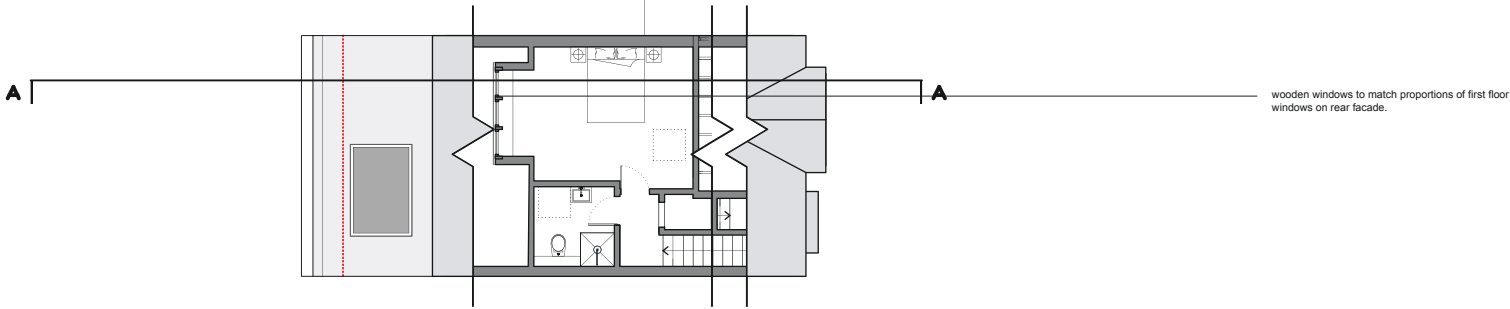

SECOND FLOOR PLAN

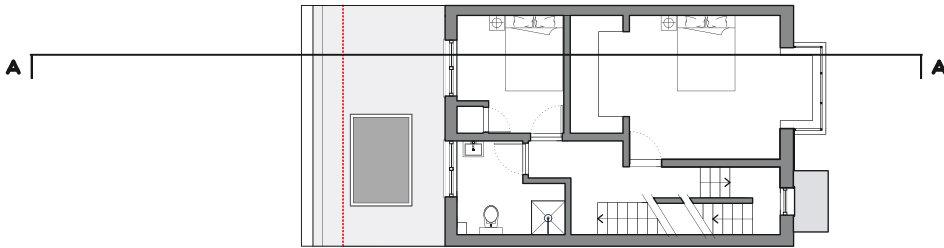


FIRST FLOOR PLAN

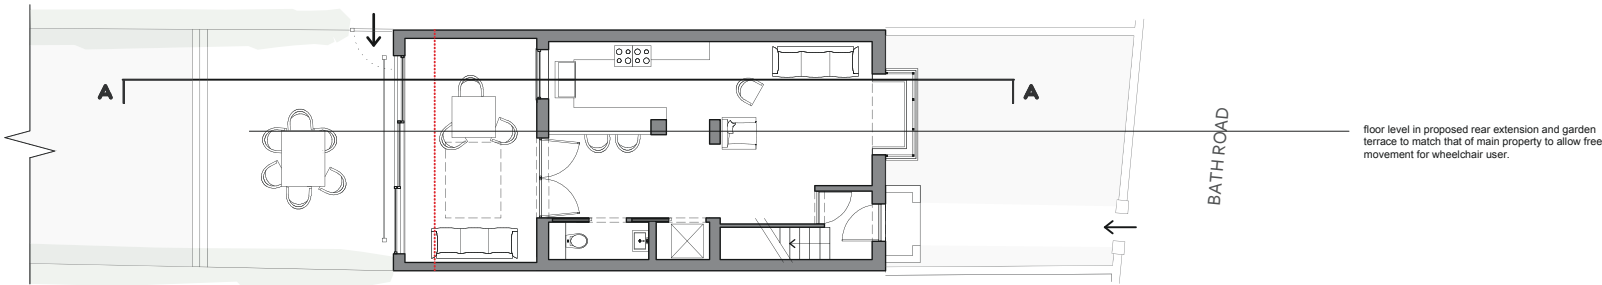

GROUND FLOOR PLAN

1_100 @A1
1_200 @A3

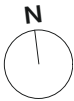

8 BATH ROAD. EMSWORTH
PROPOSED PLANS
scale 1_200 @ A3
drwg PL 0004
24 August 2012
for James Doble
Rupert Crossley. 15 St Quintin Ave, London, W10 6NX