


**PROPOSED TWO STOREY REAR ADDITION.  
22, THE BROW, WIDLEY, PURBROOK, HANTS.  
FOR MR & MRS F. CRAWFORD-JONES.**

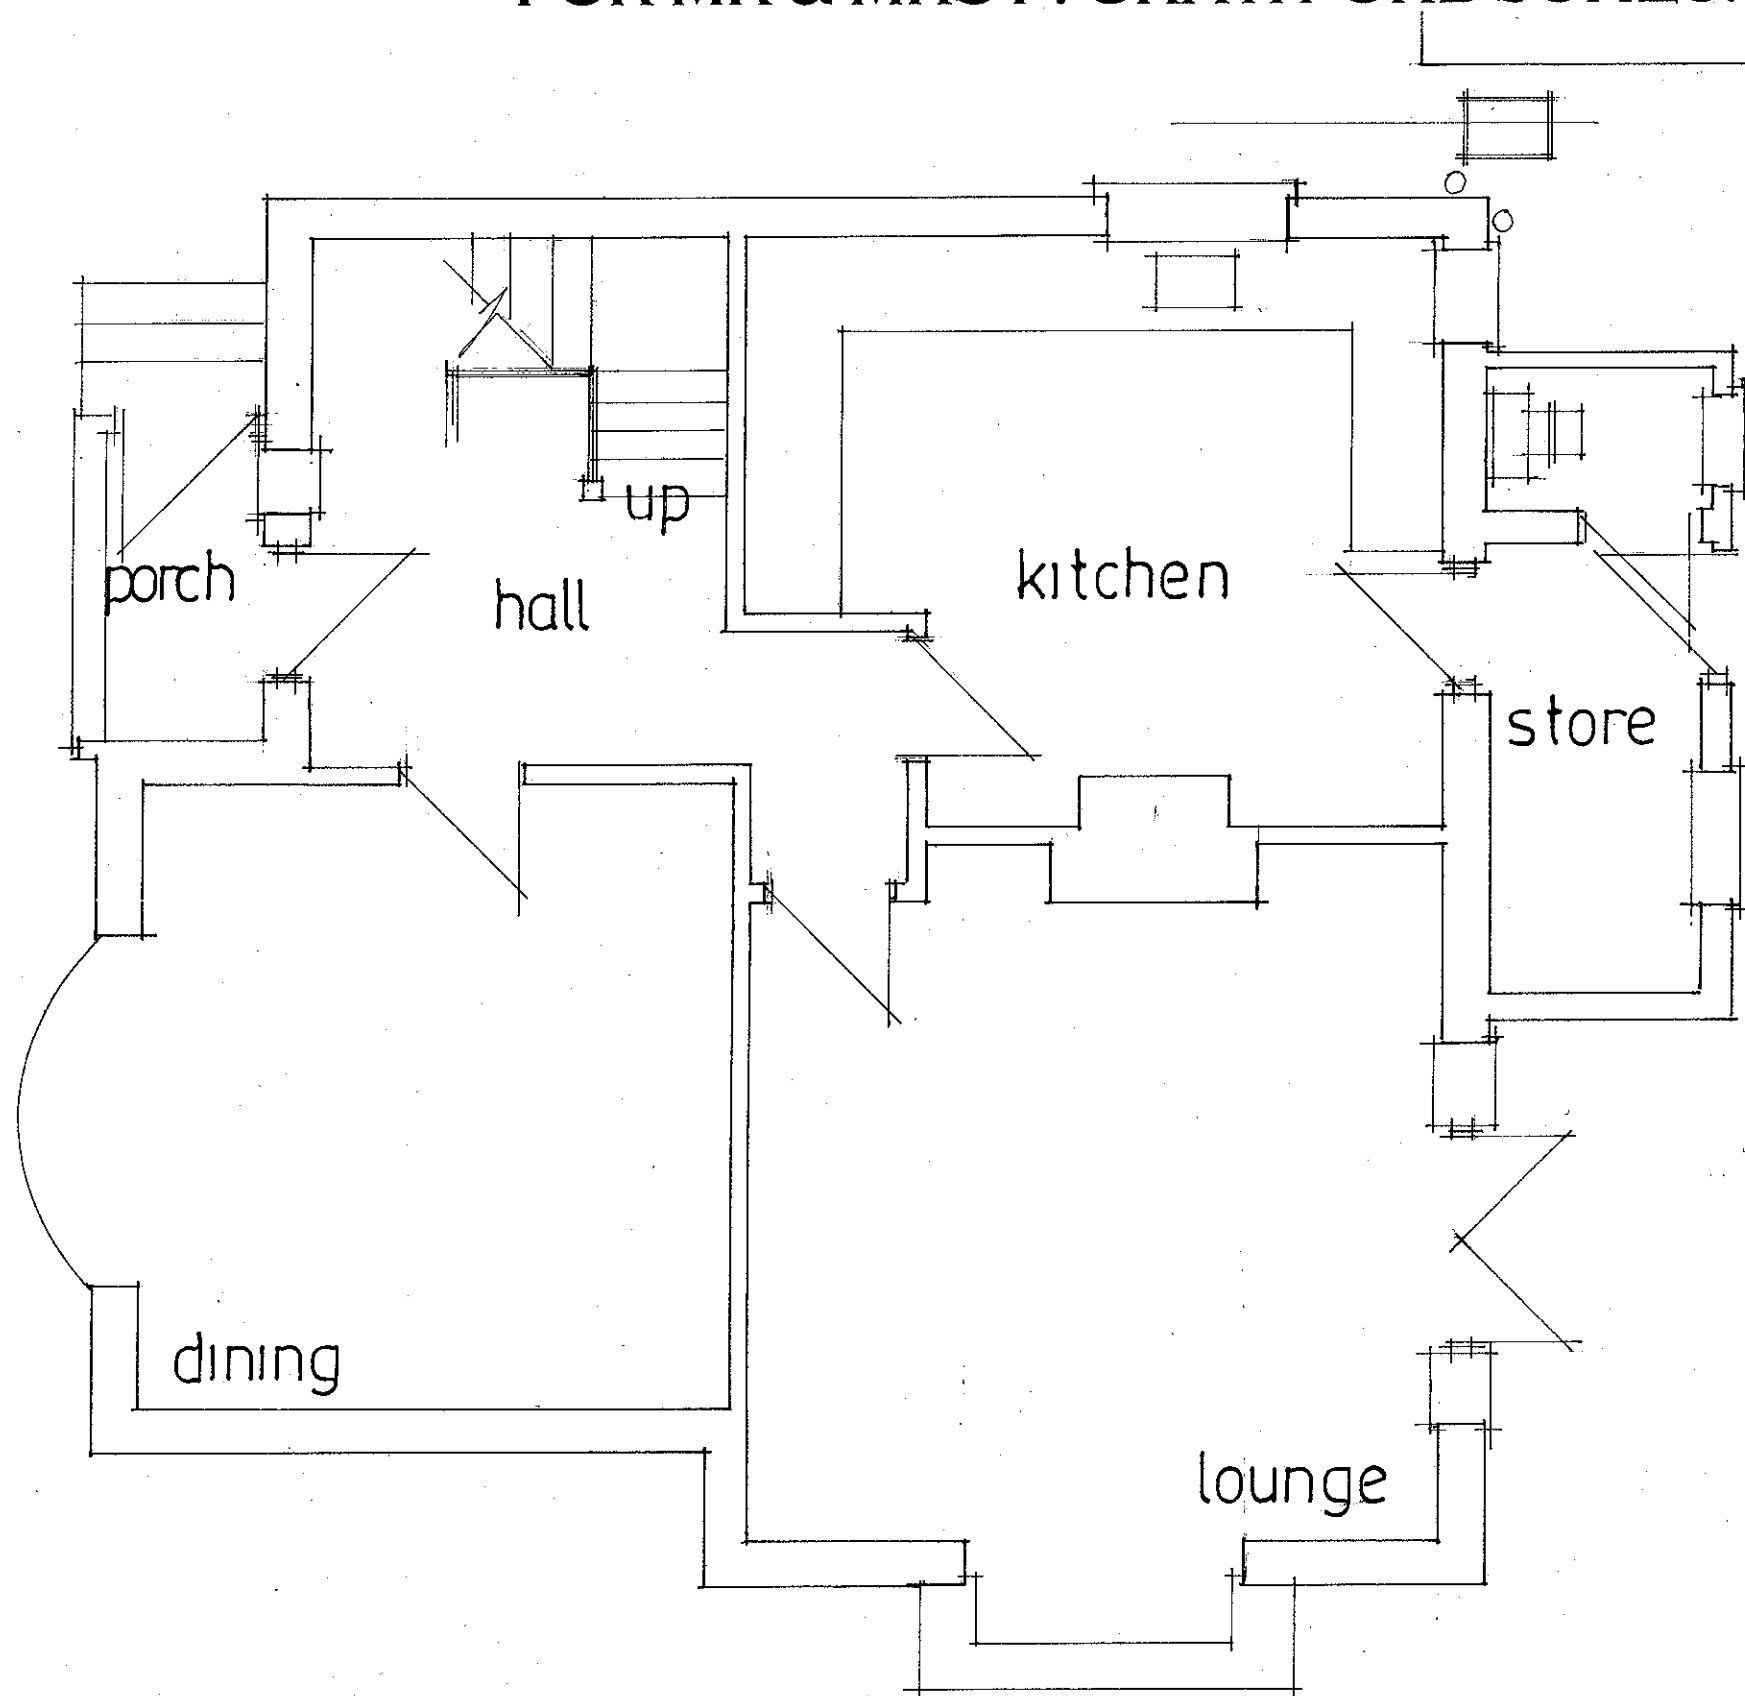

date may 2013  
scale 1:50

**EXISTING GROUND FLOOR**

PETER J. WALKER MRICS  
CHARTERED SURVEYOR  
182 SEAFRONT, HAYLING ISLAND, HANTS  
PO11 9 AN

TEL: 02392 467571