
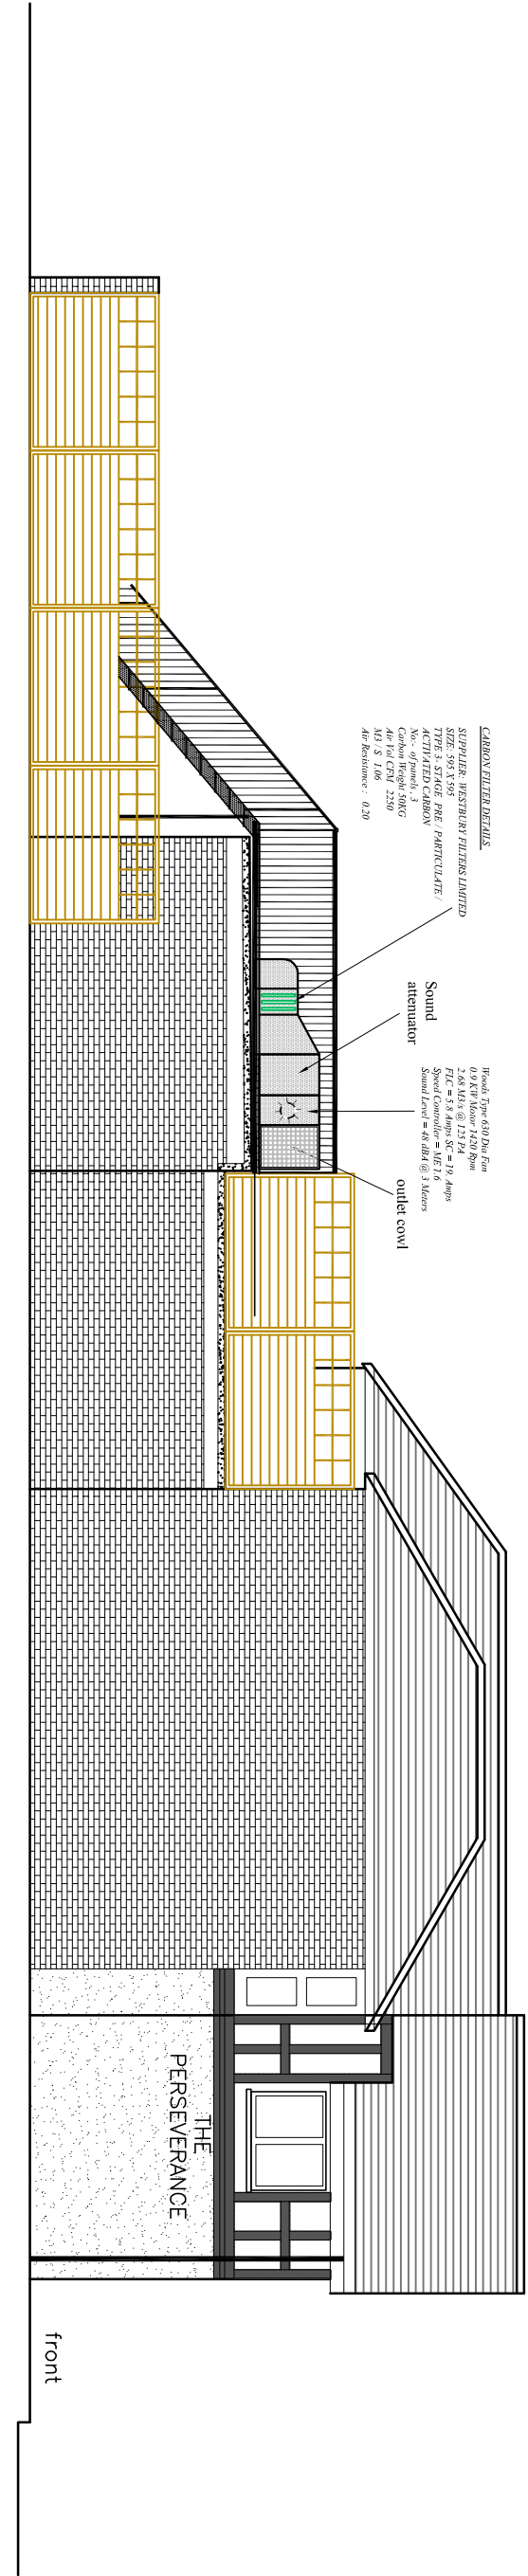
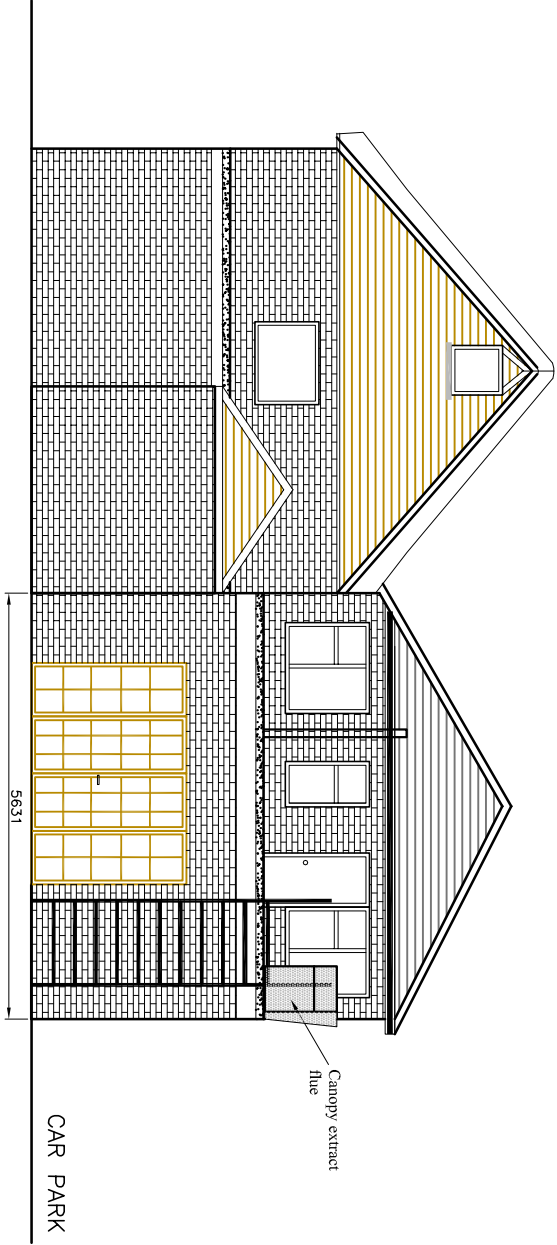
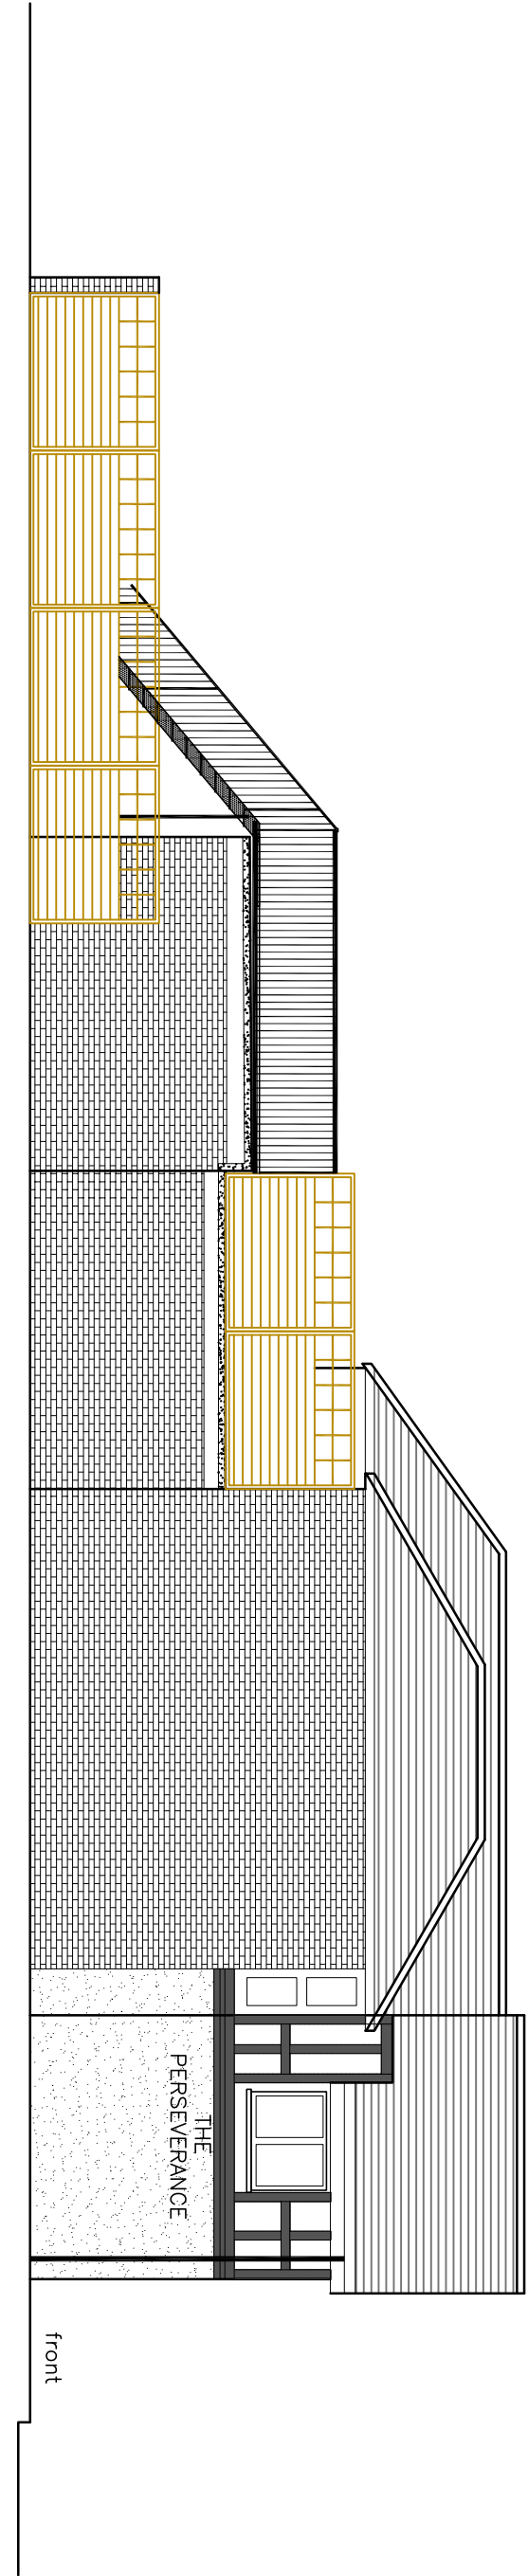


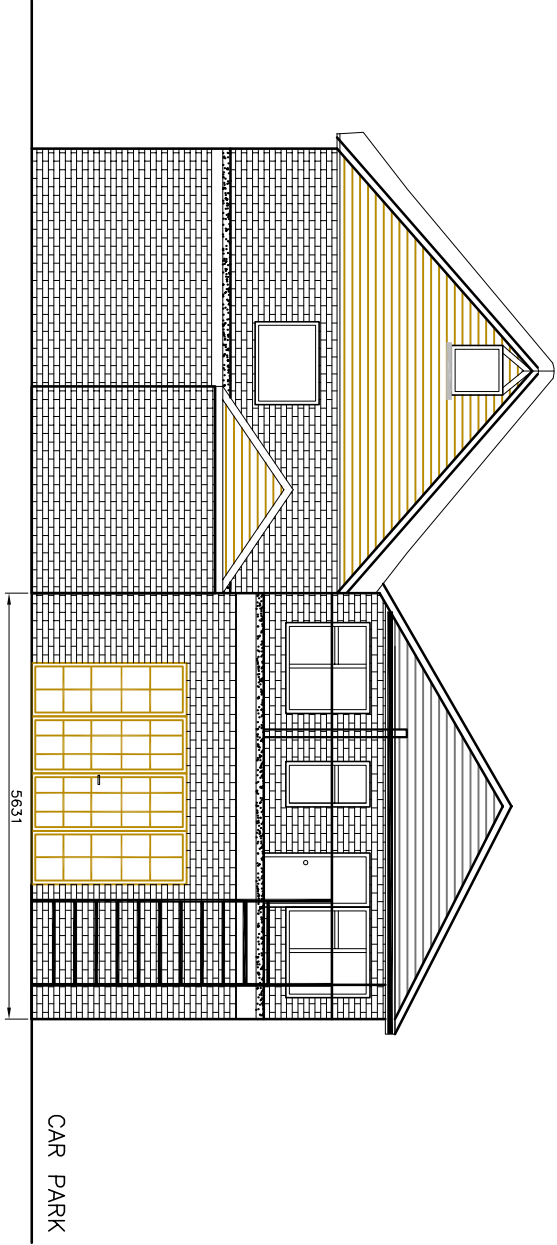

Location	Project	Drawing Title	Scale : 1:10@A2	Date : MAY 2013
51 NORTH STREET HAVANT PO9 1PP	INTERNAL ALTERATIONS AT GROUND FLOOR	EXISTING & PROPOSED ELEVATIONS	CONSTRUCTION	
			Drawing number SE/51NS/05	Rev A