


PROPOSED SINGLE STOREY SIDE/REAR ADDITION. 76, SEAFRONT ESTATE, HAYLING ISLAND, HANTS. FOR B. MINTER.

A PARTY WALL AGREEMENT IS TO BE OBTAINED IN WRITING WITH THE ADJACENT PROPERTY OWNER (77) FOR THE EXCAVATIONS OF NEW FOUNDATIONS WITHIN 3M, NOTE THIS IS TO BE DONE PRIOR TO THE COMMENCEMENT OF ANY WORK ON SITE.

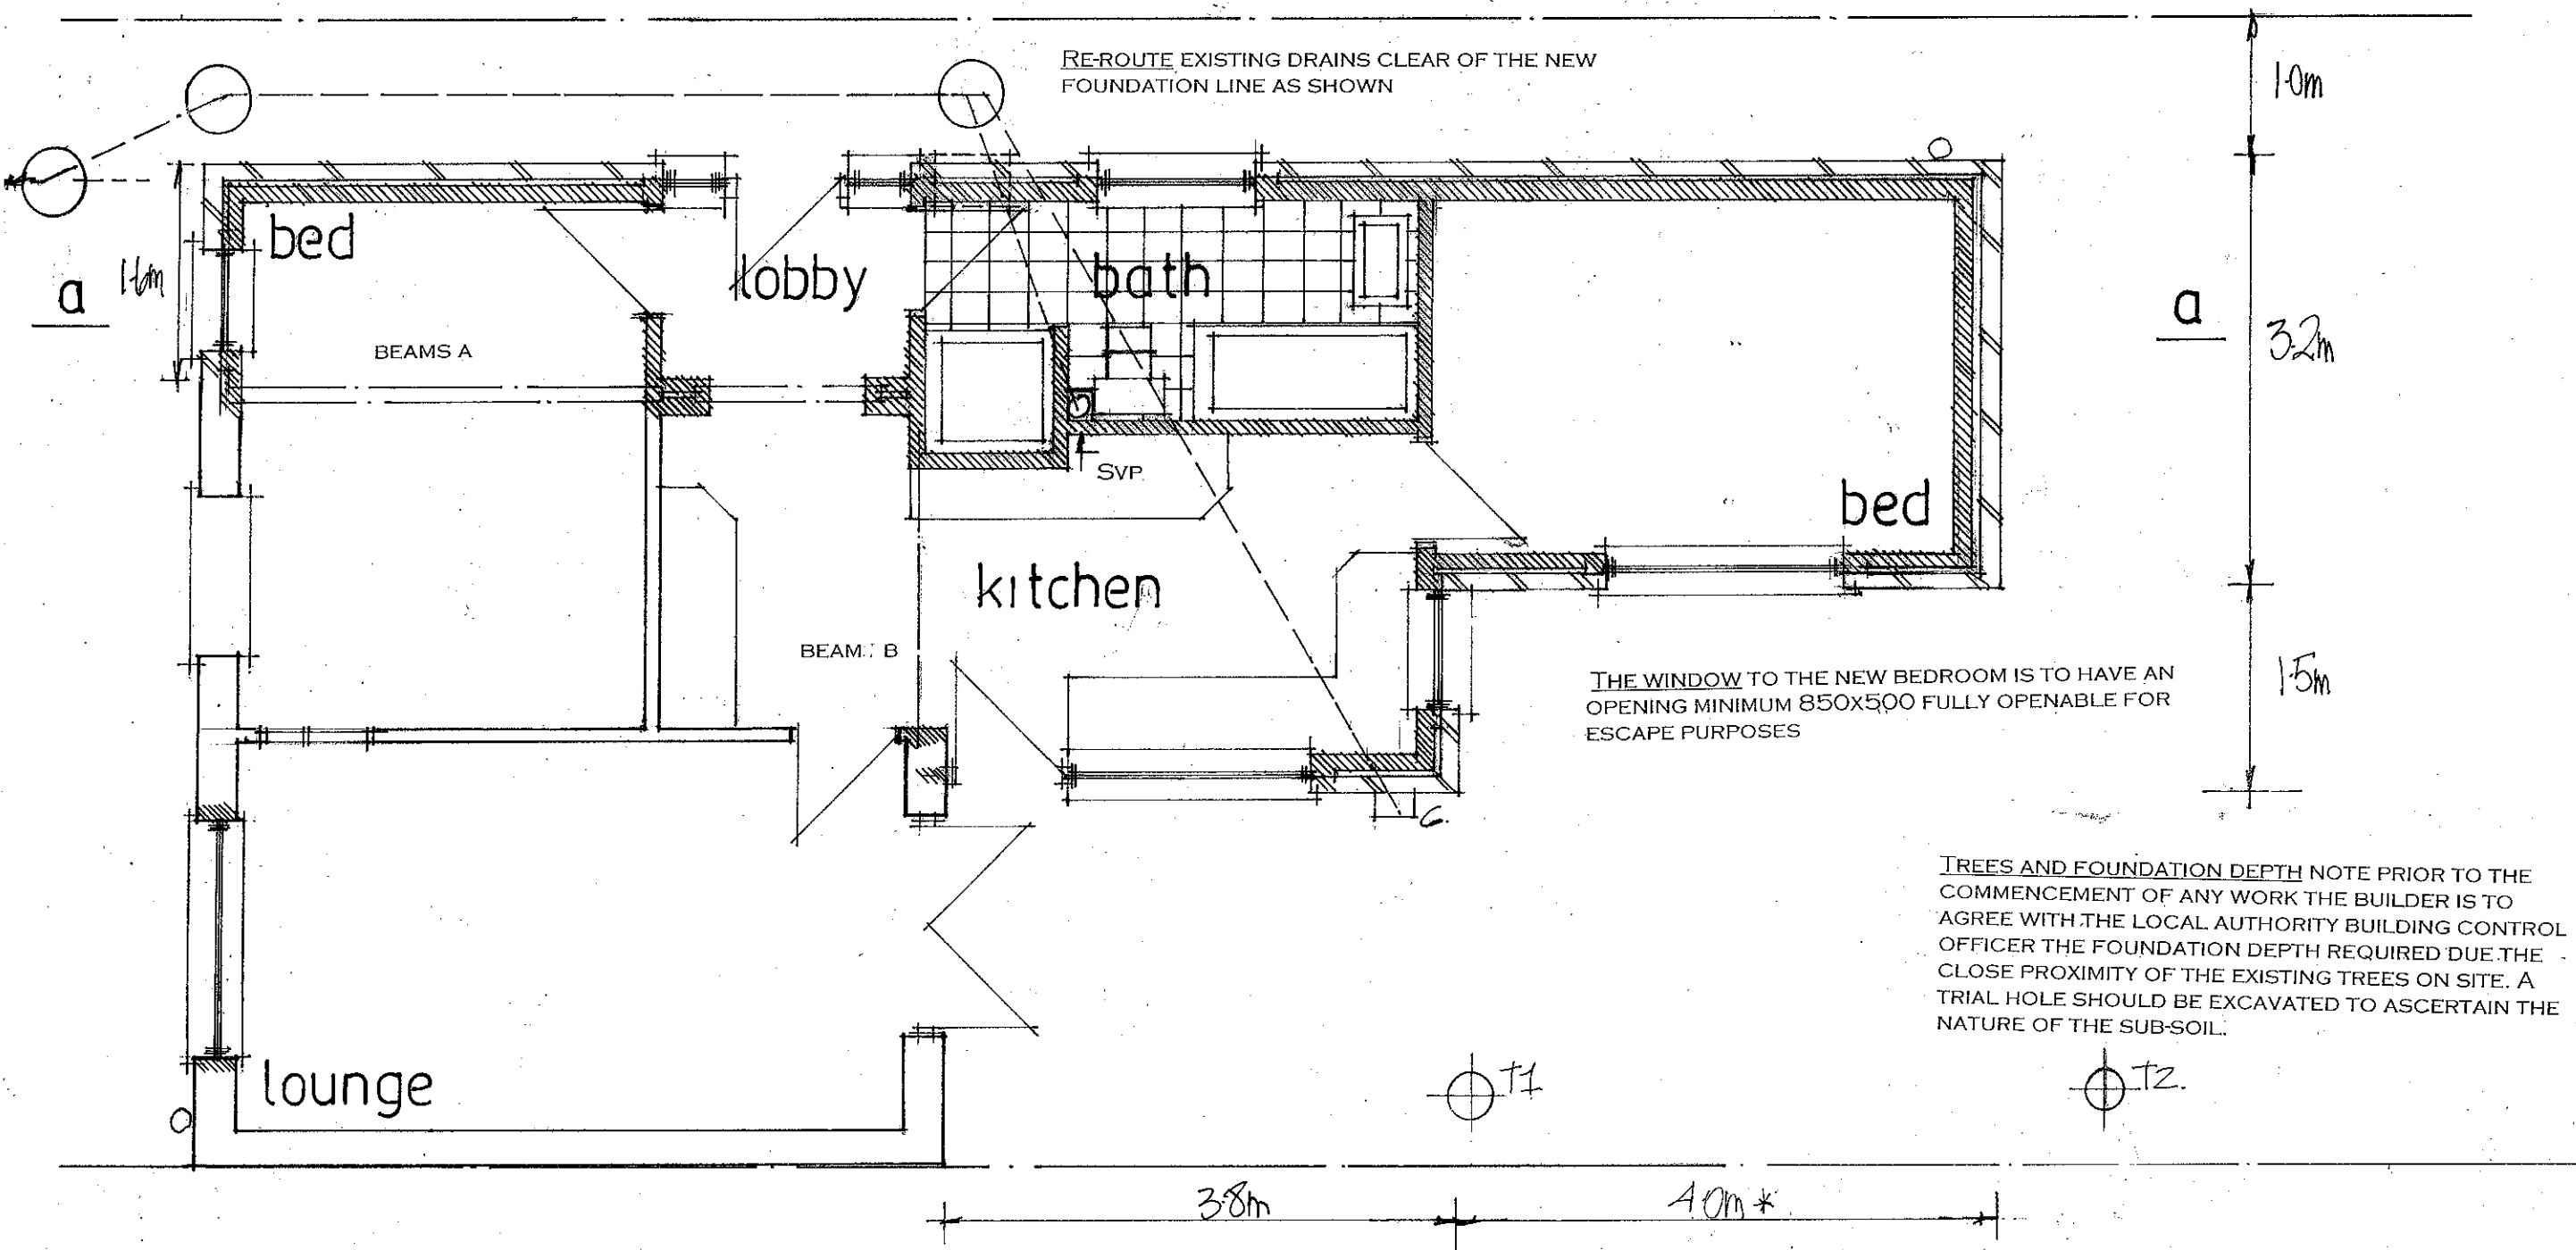

NOTE CHECK ALL MEASUREMENTS ON SITE PRIOR TO THE COMMENCEMENT OF WORK.

date dec 2012 (Amended Feb 13)
scale 1:50

PROPOSED LAYOUT

PETER J. WALKER MRICS
CHARTERED SURVEYOR
182 SEAFRONT, HAYLING ISLAND, HANTS
PO11 9 AN

TEL: 02392 467571