

CDM Regulations 2007 : Reg. 11

In preparing the design shown on this and related drawings Upton McGougan has considered and, where reasonably practicable, avoided foreseeable risks. Significant risks, which remain, are listed below and identified thus  and should be given particular attention by all those carrying out works of construction or of future maintenance.

- 
1. no significant risks


2.

3.

None of the above is deemed to relieve any contractor of his obligations under all applicable health and safety legislation.


NOTES

1. THIS DRAWING IS TO BE READ IN CONJUNCTION WITH ALL RELEVANT ARCHITECTS, ENGINEERS, SERVICES AND SPECIALIST DRAWINGS AND SPECIFICATION.
2. ANY DISCREPANCIES IN DIMENSIONS OR DETAILS ON OR BETWEEN THESE DRAWINGS SHOULD BE DRAWN TO THE ATTENTION OF THE ARCHITECT AND/OR THE ENGINEER IN WRITING FOR CLARIFICATION.
3. ALL DIMENSIONS ARE IN MILLIMETRES. ALL LEVELS ARE IN METRES. DO NOT SCALE THIS DRAWING. PRINT, PLOT OR DISK.
4. THIS DRAWING IS THE COPYRIGHT OF THE CONSULTANTS AND MUST NOT BE REPRODUCED OR USED WITHOUT THEIR PERMISSION.

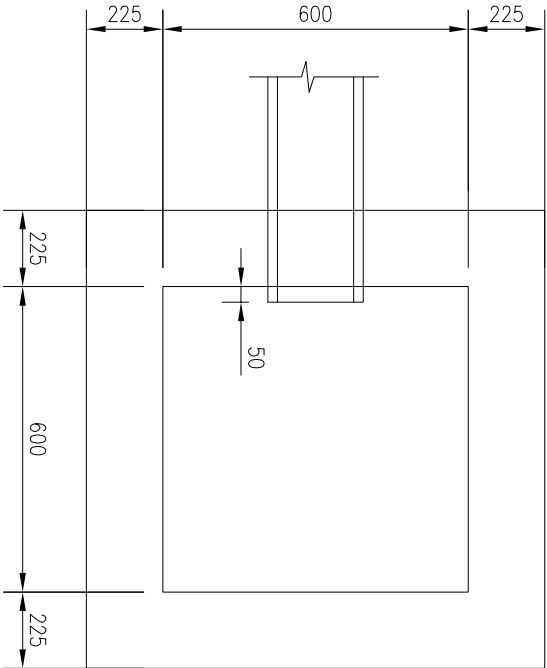

PLAN

GRATING AND CONCRETE BACKFILL  
OMITTED FOR CLARITY

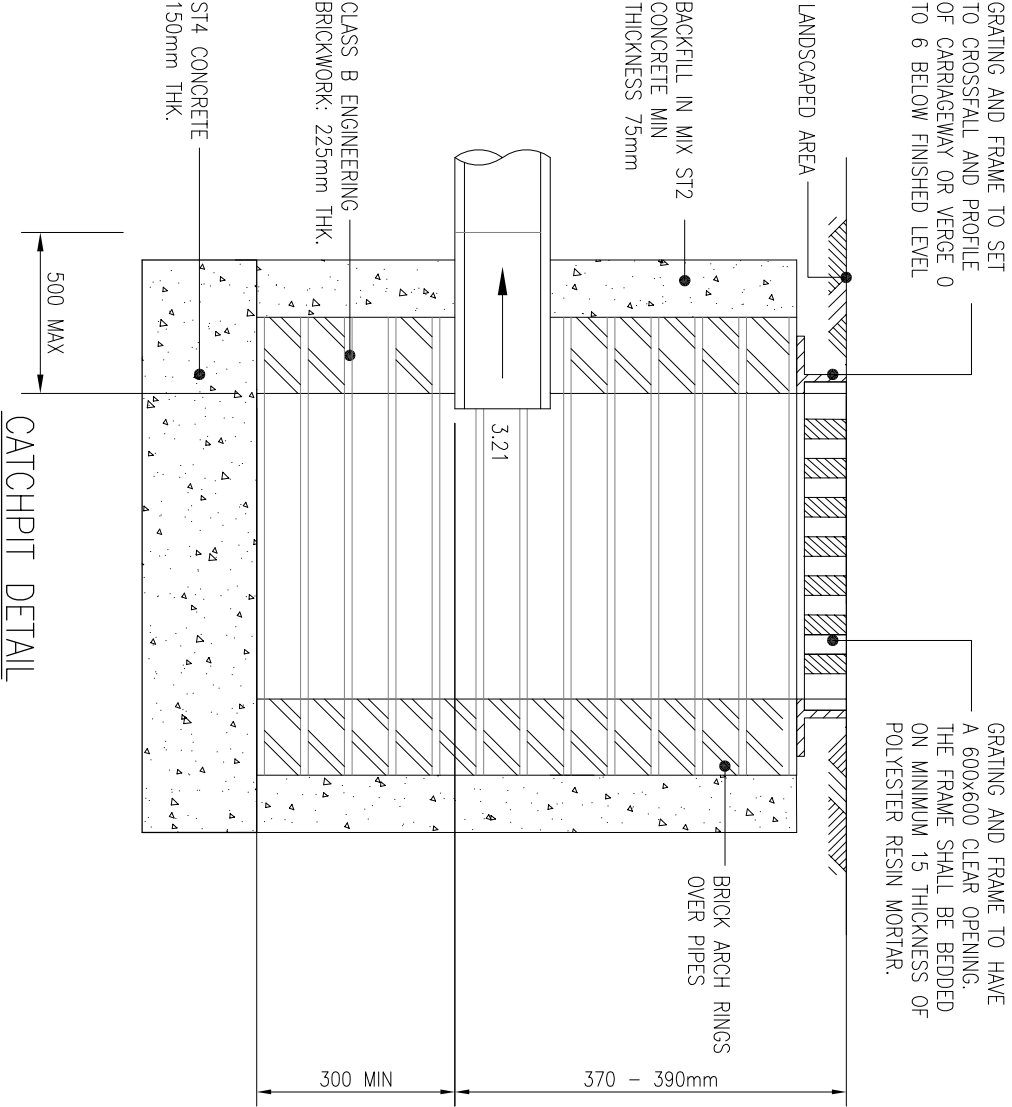

CATCHPIT DETAIL

Project


HARTS FARM WAY  
HAVANT

Drawing Title

COMBINED GULLY & CATCHPIT  
CONSTRUCTION DETAIL



Upton McGougan Ltd  
Partnership House  
Moorside Road, Winchester  
Hampshire, SO23 7RX  
Tel : 01962 834400  
Fax : 01962 834411  
Website : [www.uptonmcgougan.com](http://www.uptonmcgougan.com)  
email : [win@uptonmcgougan.com](mailto:win@uptonmcgougan.com)

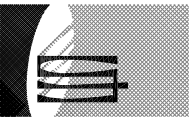

PRELIMINARY

08 JULY 2013

This supersedes earlier issues of this drawing

PRELIMINARY ISSUE P1 JK MD 08.07.13

Revision Suf By App Date

Drawn Date Checked Date

JK 08.07.13 MD 08.07.13

Scale NOT TO SCALE (AT A3 SIZE)

Drawing Number Rev

034.0036-2153 P1

UPTON  
McGUGAN  
CONSULTING ENGINEERS