
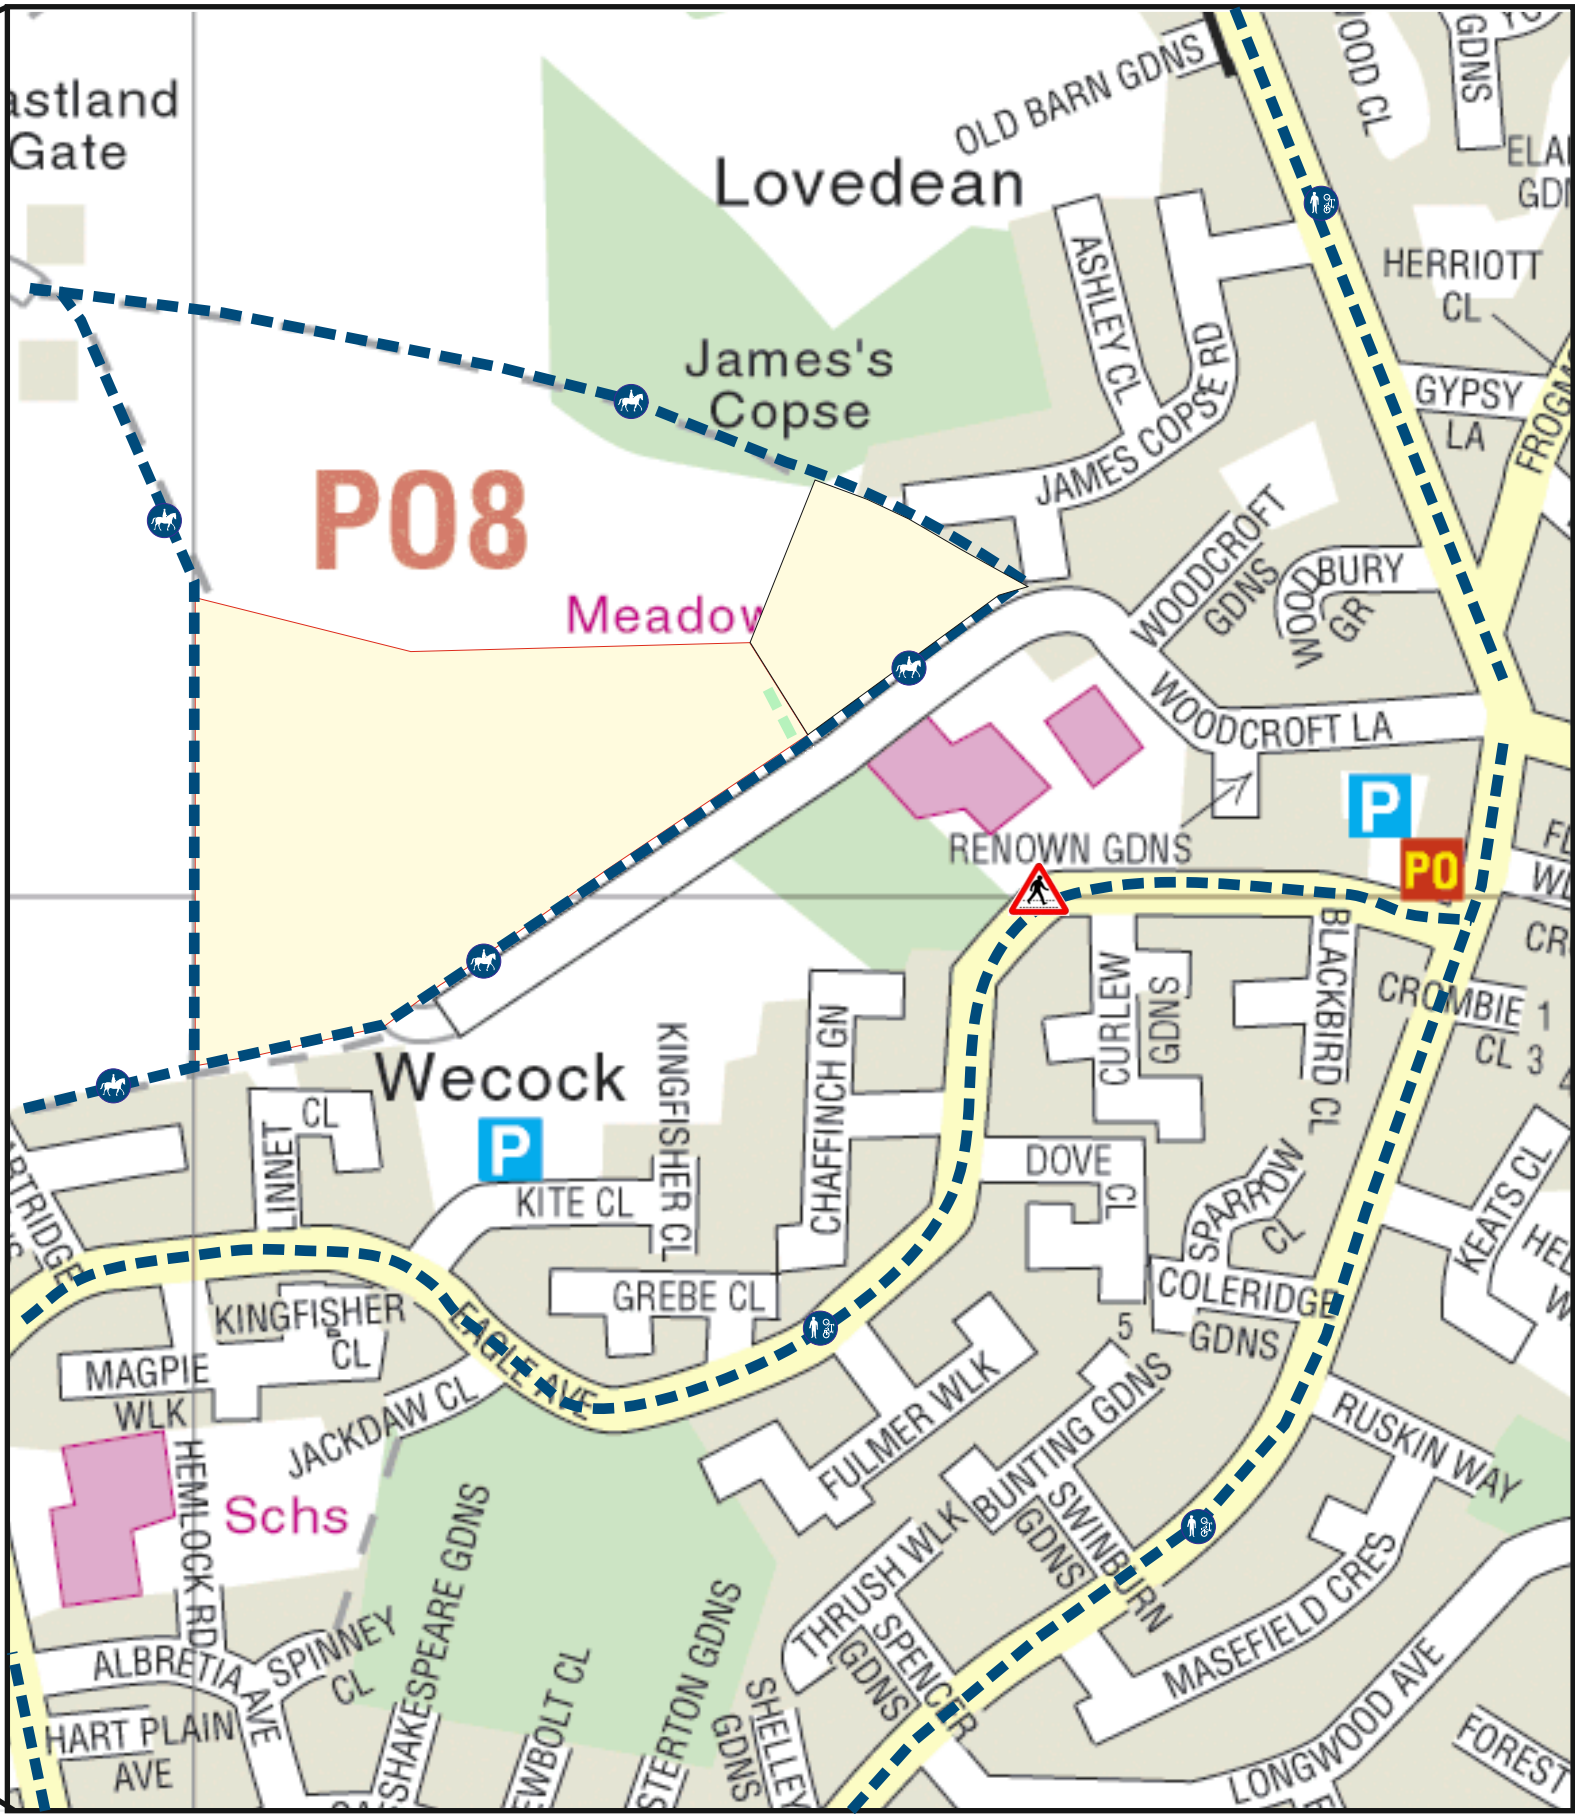


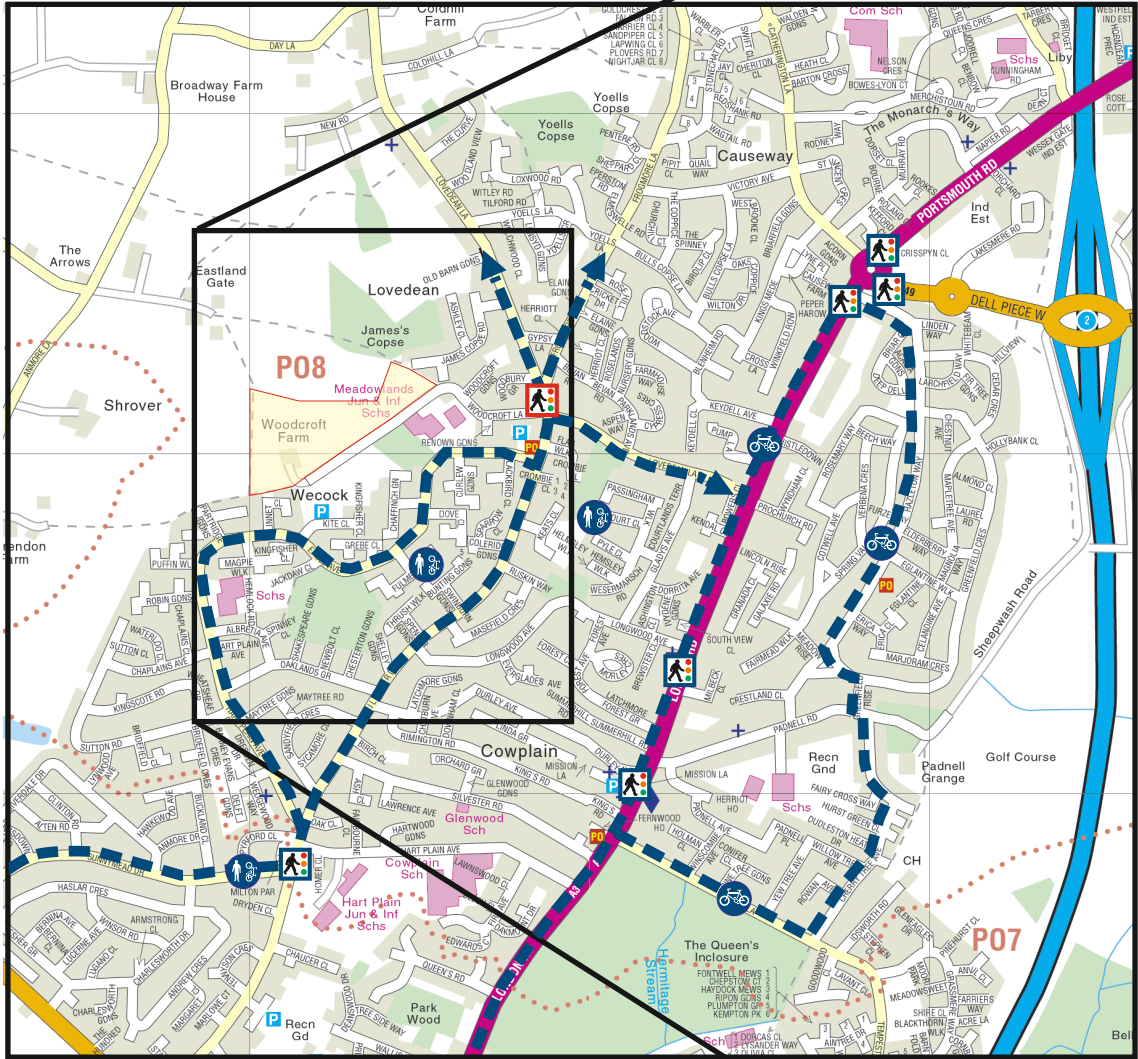

- KEY:**
- SITE
 - P

 EXISTING SIGNALISED PEDESTRIAN CROSSING
 - C

 EXISTING CYCLE ROUTE
 - B

 EXISTING BRIDLEWAY / RECREATIONAL ROUTES
 - S

 EXISTING SHARED ROUTE

pba
peterbrett

Offices throughout the UK, Ireland,
continental Europe, Africa, Asia and Australia
www.pba.co.uk

Client

LAND AT WOODCROFT FARM, HAVANT

EXISTING PEDESTRIAN AND CYCLE NETWORK

Date	03/05/2013
Scale	NTS
Drawn by	JMH
Checked by	AC
Revision	-

FIGURE 3.9