


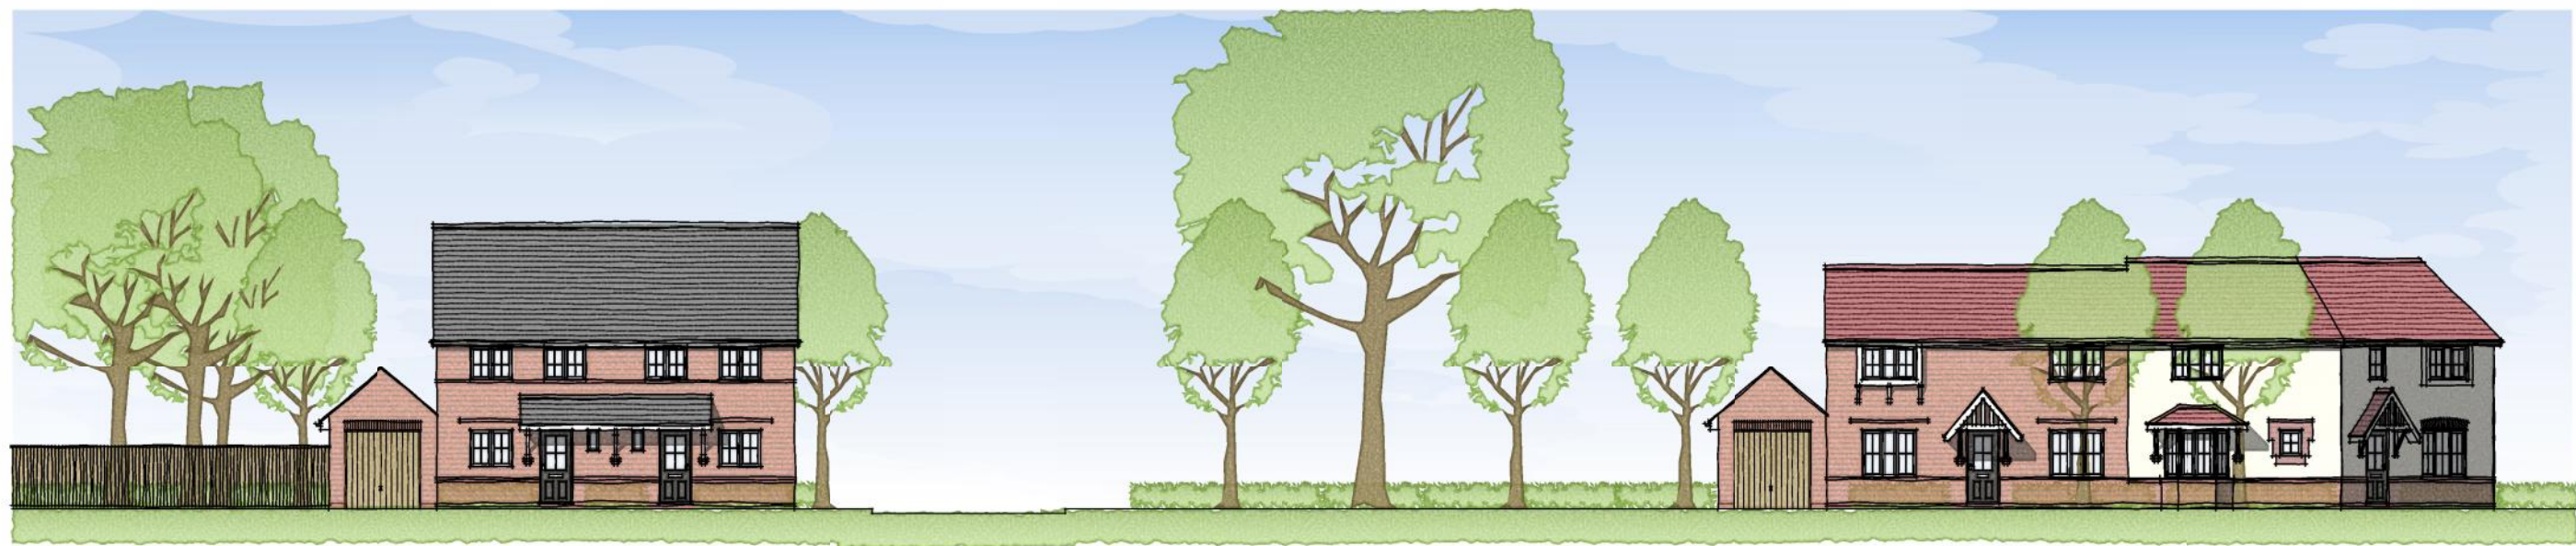

STREET SCENE PLOTS 1-2&25-26



STREET SCENE PLOTS 3-4



STREET SCENE PLOTS 4-5



STREET SCENE PLOTS 6-12



STREET SCENE PLOTS 13-25



STREET SCENE PLOTS 27-34



STREET SCENE PLOTS 35-40



STREET SCENE PLOTS 40-42&49-51



STREET SCENE PLOTS 42-43



STREET SCENE PLOTS 44-46



STREET SCENE PLOTS 47-49



STREET SCENE PLOTS 51-54



STREET SCENE PLOTS 54-59



STREET SCENE PLOTS 59-60

Rev.	23-07-13	Date	Plots 6-24 updated in line with revised layout.	DGP	DGP
Client	DAVID WILSON HOMES			Drawn	Checked
Project	Phase 2, Denvilles, Manor Farm, Havant.			DGP	DGP
Drawing Title	Street Scenes			DGP	DGP
Sheet	Sheet 1			DGP	DGP
Scale	1:200 @ A1			DGP	DGP
Date	Feb 2013			DGP	DGP
Dwg No	P974/SS/01			DGP	DGP
Rev.	A			DGP	DGP
AAP Architecture Ltd, Unit A, Monument Business Centre, Monument Way East, Woking, Surrey GU21 5LY. Tel: 01483 72345 Fax: 01483 72375 Web: www.aap-arc.co.uk E-mail: projects@aap-arc.co.uk					
This drawing is the copyright of AAP Architecture Ltd.					