

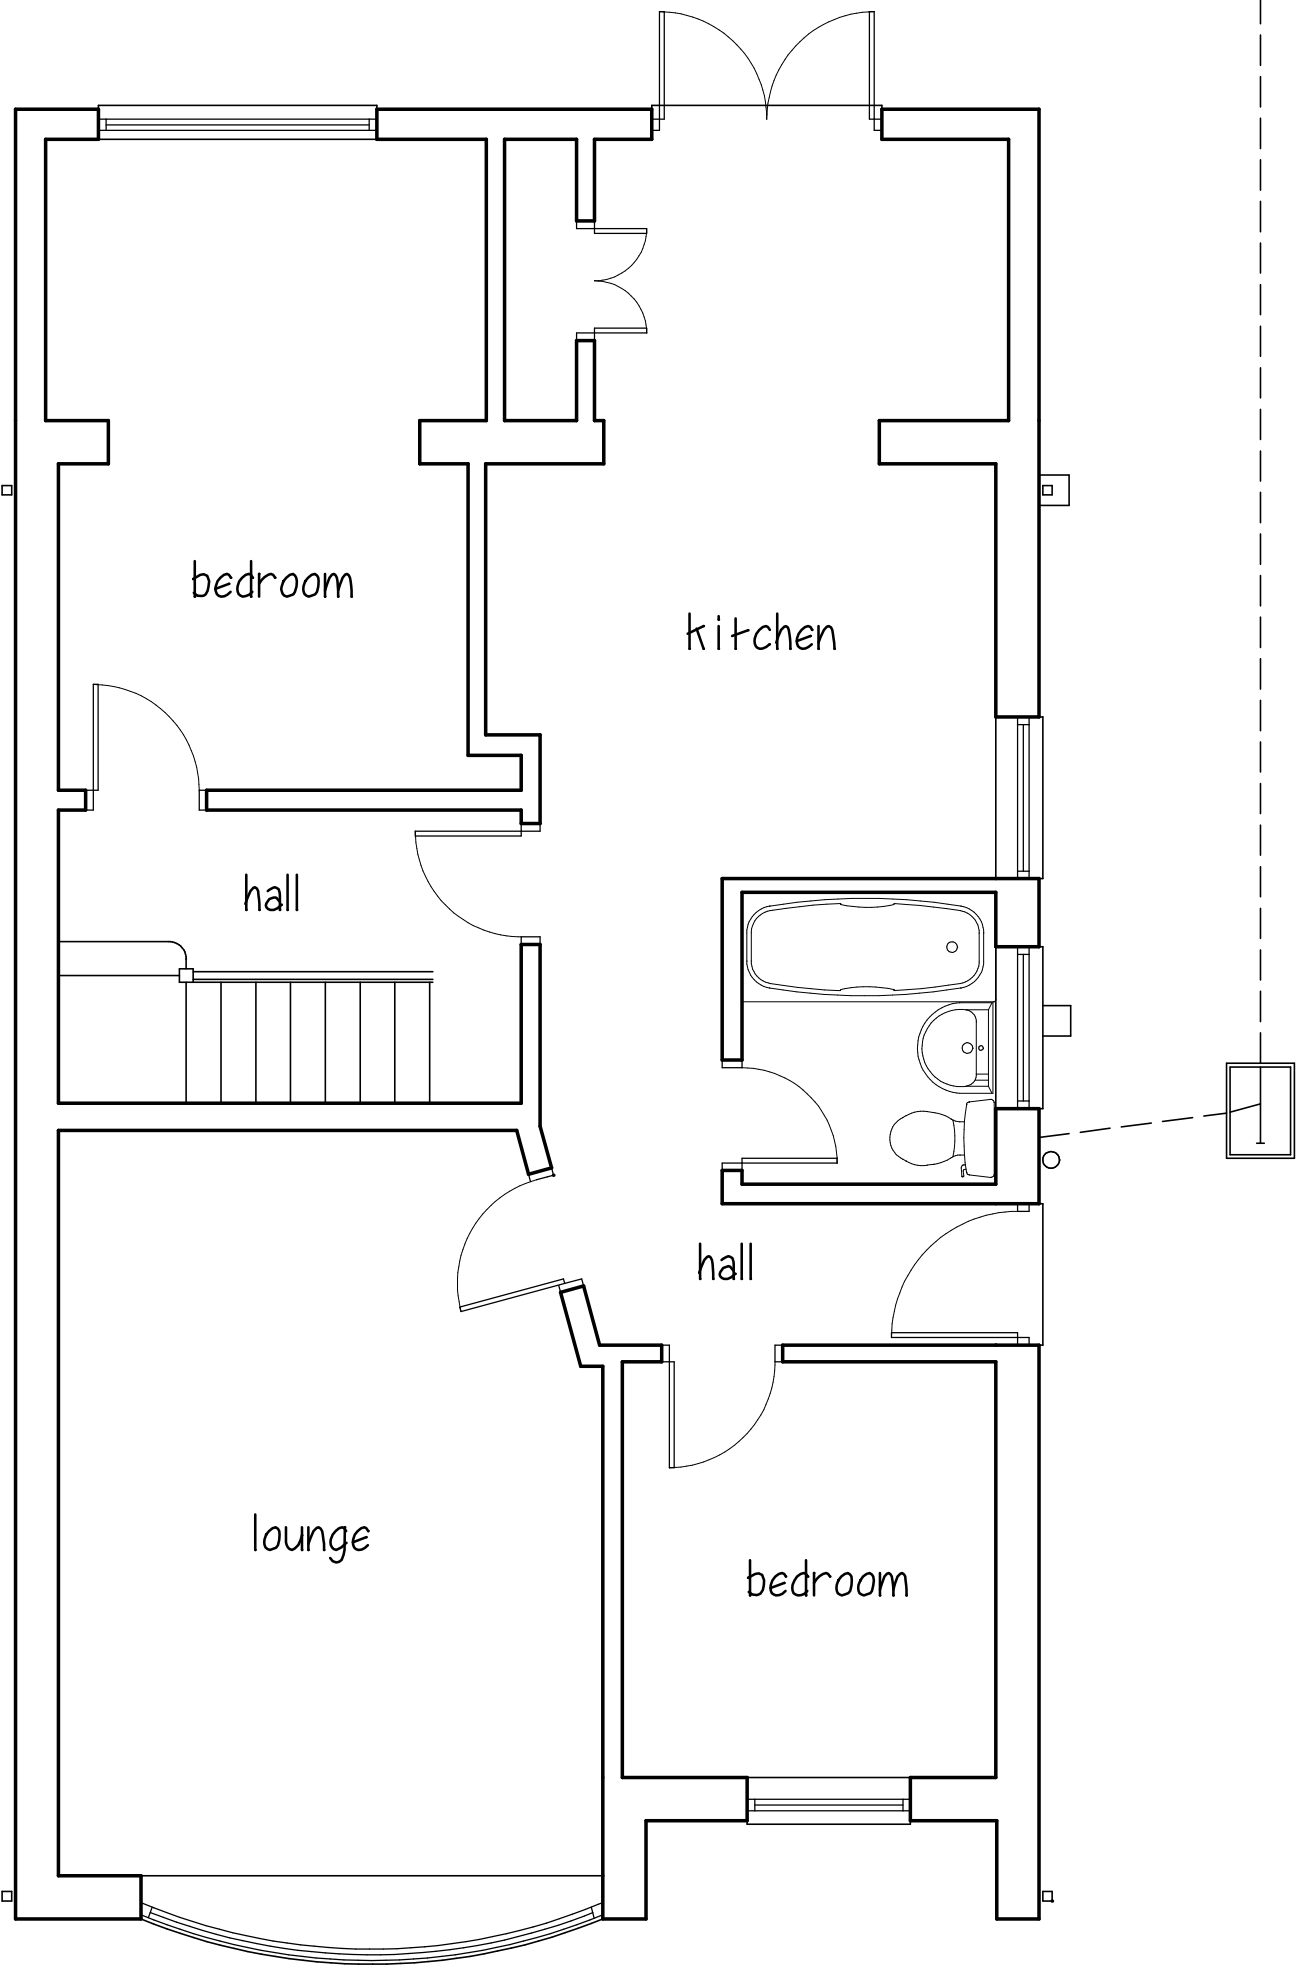


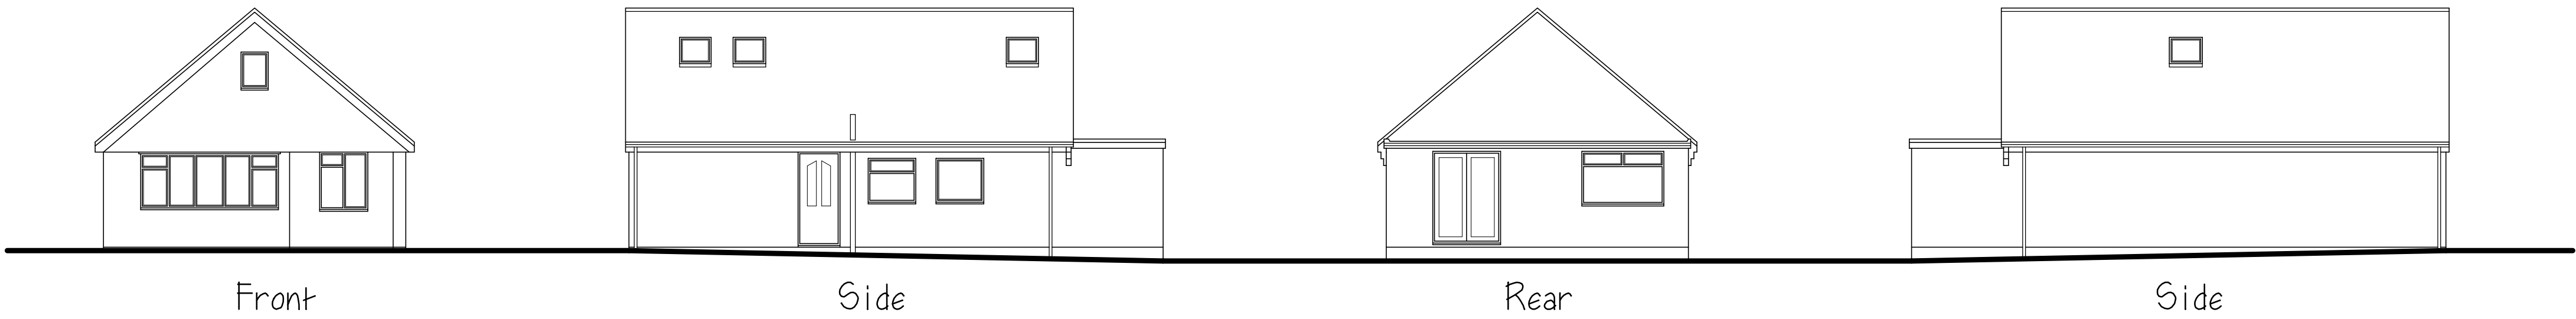

Ground Floor

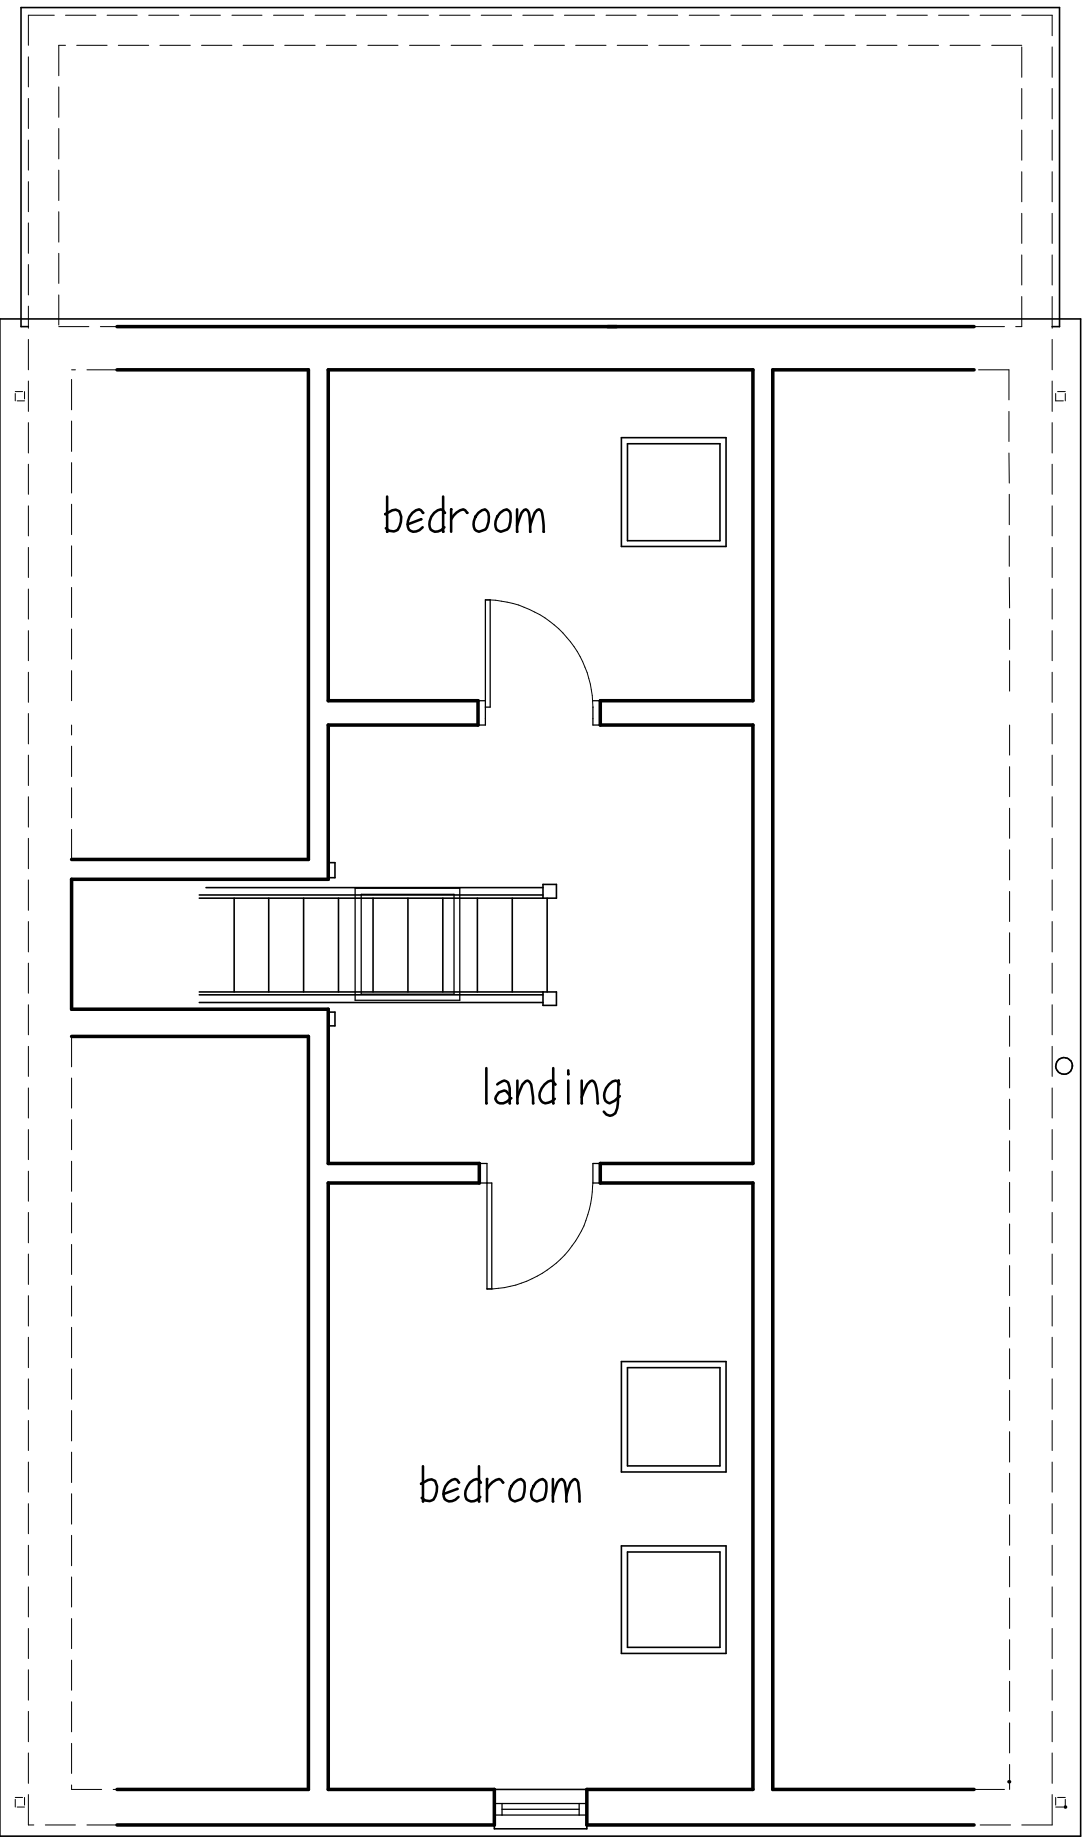

First Floor

MARTIN MOYSE M.R.I.C.S
Chartered Building Surveyor

Title: EXISTING

Address: 23 MORELANDS ROAD, PURBROOK,
WATERLOOVILLE, HAMPSHIRE PO7 5PT

Scale: A1 - Plans 1 to 50, Elevations 1 to 100 Date: September 2013 Drawing No:01
This drawing does not constitute a specification of work to be done, and is to be read in conjunction with notes.
All dimensions to be checked on site. This drawing is copyright ©