



CURRENT 8050 -ATM BLOCKS

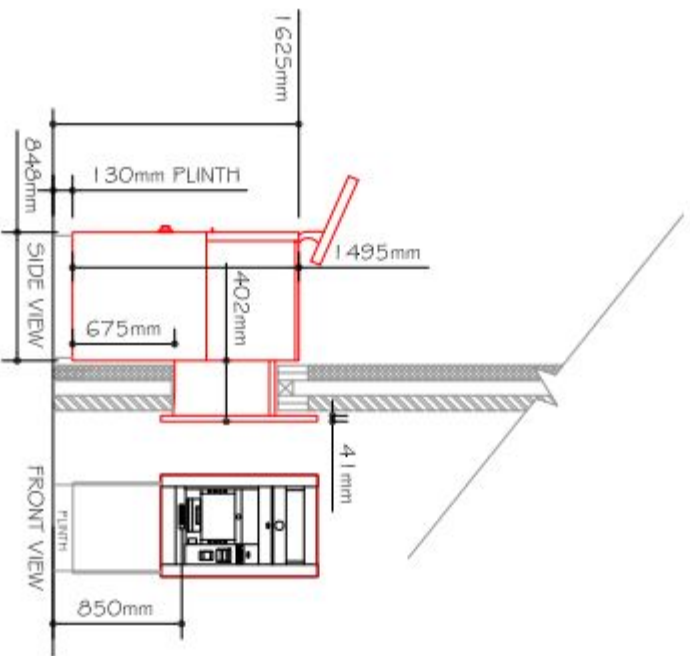


EXAMPLE SECTION
(KEYPAD HEIGHT SHOULD BE BETWEEN
850mm - 1000mm)


TYPICAL STYLE FOR
ILLUSTRATION ONLY
SCALE 1 : 50

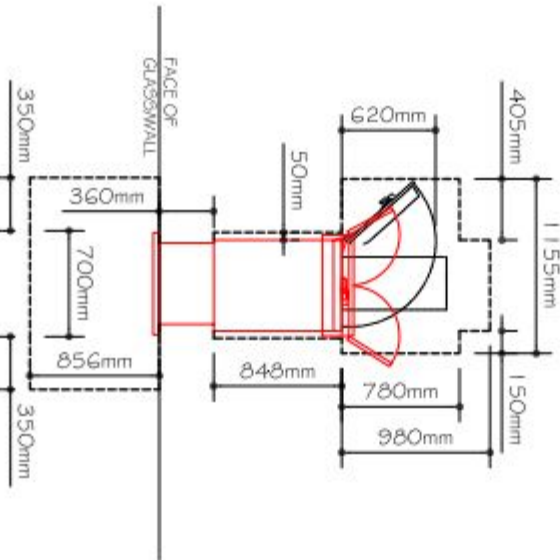

PLAN - CURRENT
SCALE 1 : 50

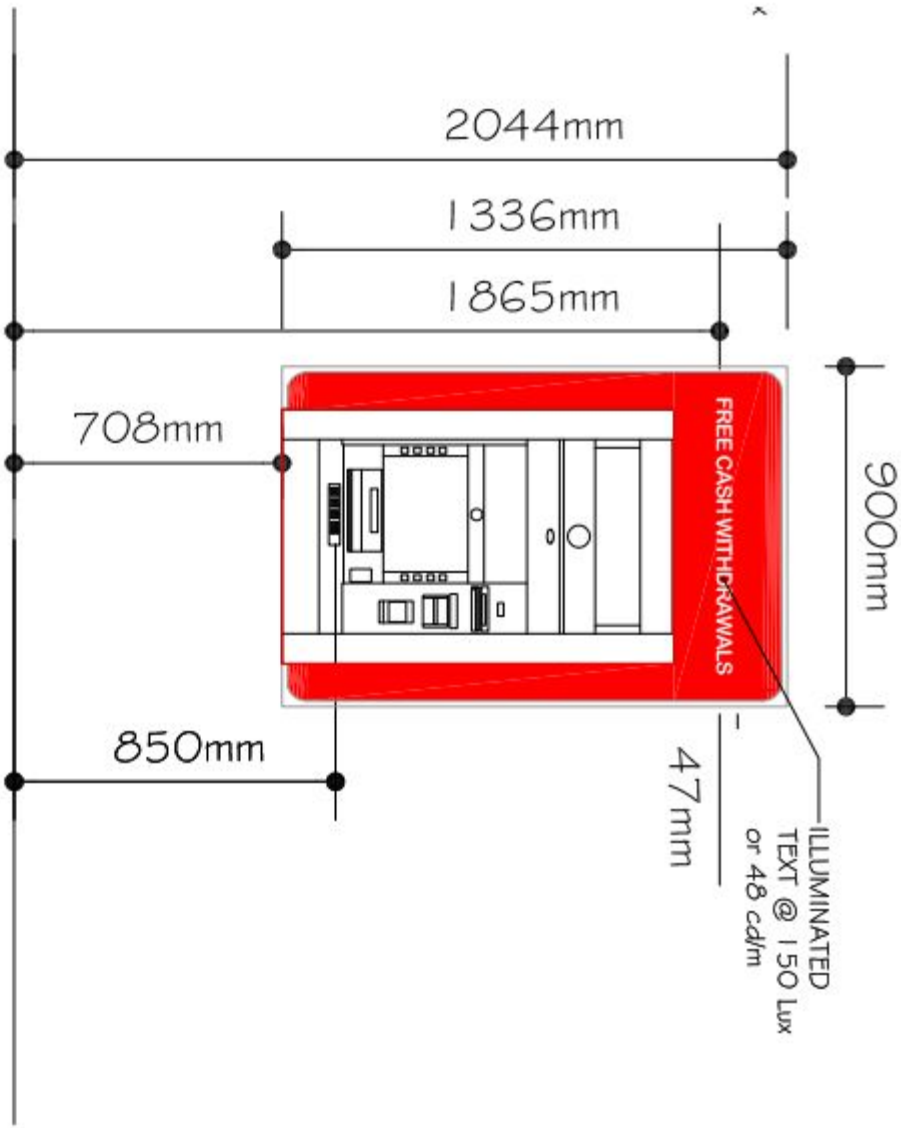

TYPE B OPTION 1
SCALE 1 : 20

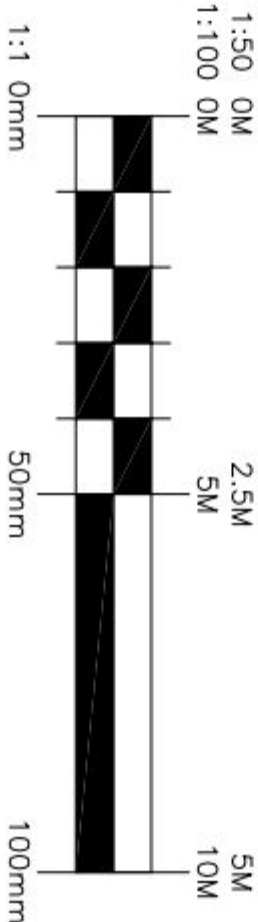

This drawing is copyright & the property of EC Harris & must not be copied in whole or in part without their written permission. Copyright is reserved. ©
FOR PLANNING USE ONLY
The Contractor is to report all dimensional discrepancies & errors to the Contract Administrator prior to construction commencing.
It is essential that this drawing is read in conjunction with all specifications/ schedule of works & that all works are included for.

SAFETY HEALTH AND ENVIRONMENTAL (SHE) INFORMATION

Based upon the assumption that all works are for installation by competent contractors working, where appropriate, to approved method statements, the designer would draw the reader's attention to the **significant** residual SHE risks that have not been eliminated from the designs shown on this drawing by the design process.

CONSTRUCTION, OCCUPANCY AND DEMOLITION

(List below the significant residual risks for EACH of these three phases of operation).
When the designer acknowledges that as far as a reasonably practicable, there are no foreseeable adverse residual design risks, then the designer should state 'NO FORESEEABLE ADVERSE RESIDUAL DESIGN RISKS IDENTIFIED' and the designer/ no action shall be taken.

Rev No.	Comments	Date
Client	BANK OF IRELAND	
Project title	OFFSITE ATM SURVEYS	
ATM EXAMPLES	POST OFFICE ATM INSTALLATIONS	
Drawing title	ATM EXAMPLE TYPE B	
Drawing status		
Job No.	Project co-ordinator	
15961100		
Scale	Date	
AS STATED @A3	13.07.2012	
Drawn by	Checked by	
RA	XX	
Dwg. No.	Rev. No.	
EXA02		

EC HARRIS
BUILT ASSET
CONSULTANCY

EC HARRIS LLP
Midsummer Court, 314 Midsummer Boulevard,
Millton Keynes, MK9 2UB
Tel: 01908 423395 Fax: 01908 440011
information@echarris.com
www.echarris.com
An ARCADIS company