


NOTES:
This drawing has been produced solely for PLANNING/DESIGN.
Do not Scale from this Drawing except for planning purposes.
This drawing is the copyright of MF Designs Ltd.

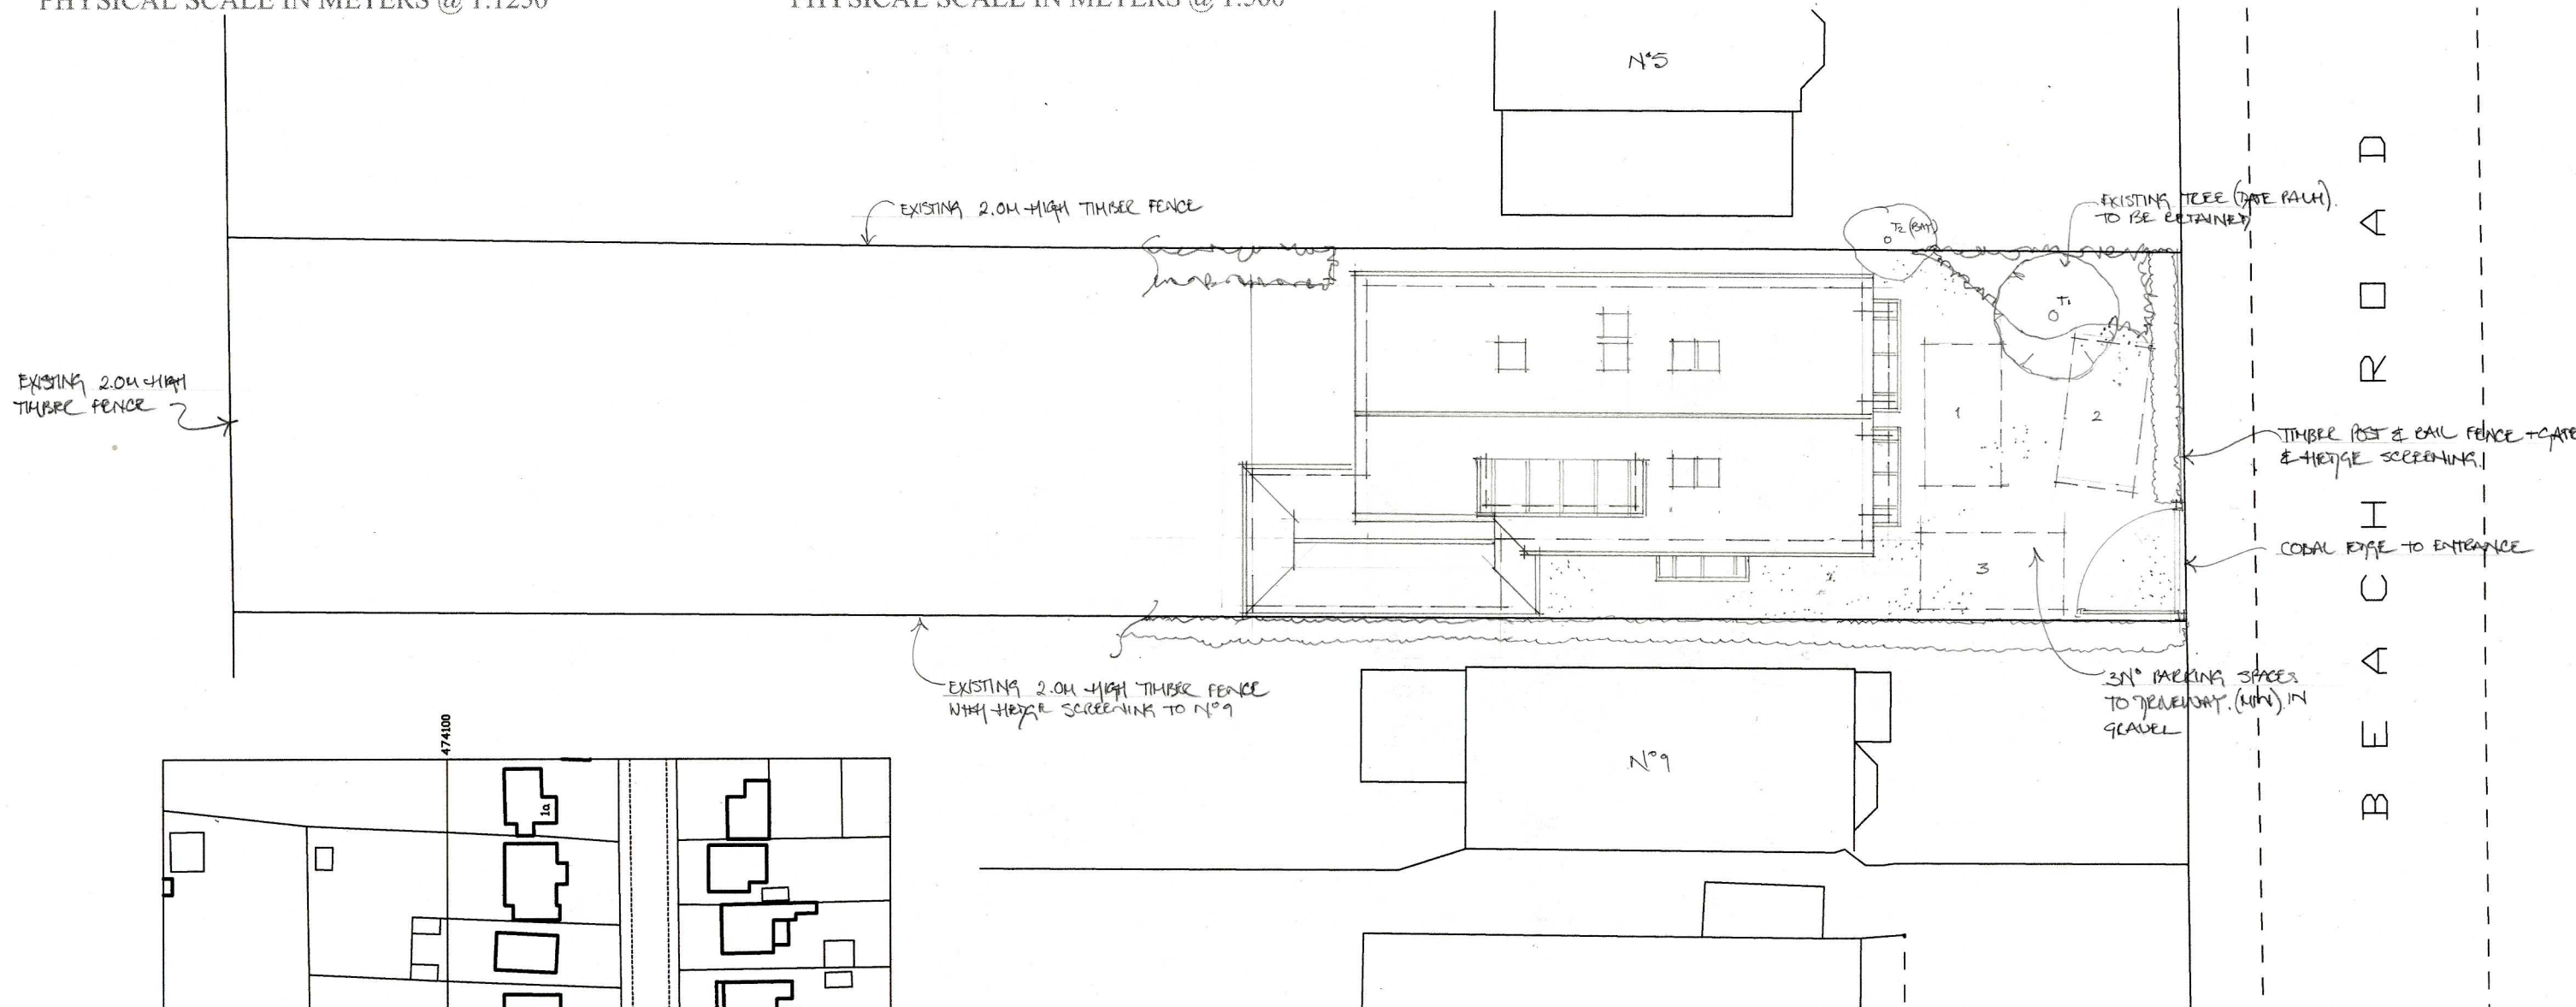

Proposed Block Plan



Location Plan

LOCATION & BLOCK PLAN Replacement Dwelling - 7 Beach Road, Emsworth. PO10 7JS

mf designs ltd

Chartered Architects

52 King Street • Emsworth • Hampshire • PO10 7AZ
Director: Martin Farrer RIBA • Co Registration No.4507379

U# 01243 377766
e admin@mfdesigns.org.uk

Date: Jan 2013
Scale: 1:1250/200

Job No: 3059
Drg No: PO4