


**PROPOSED TWO STOREY SIDE ADDITION.  
156, HAVANT ROAD, HAYLING ISLAND, HANTS.  
FOR MR N. ROWSELL.**

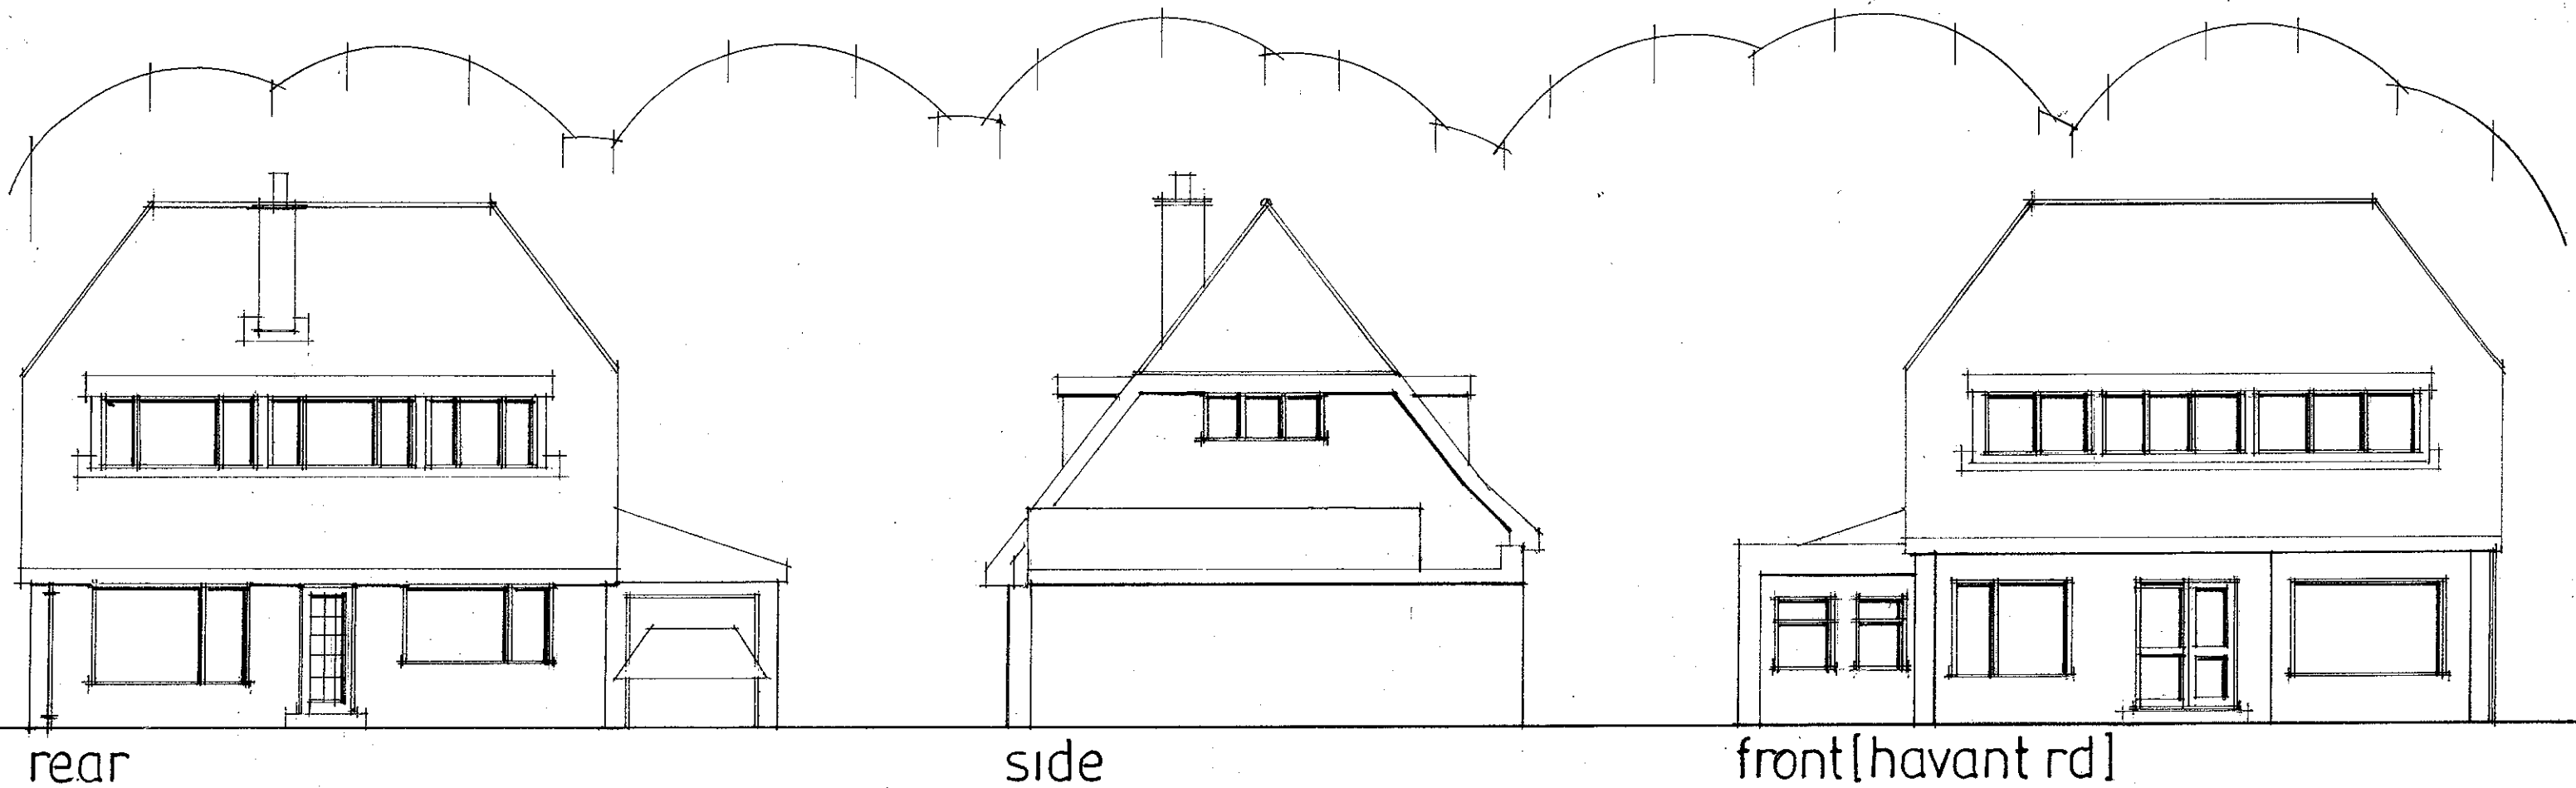

date oct 2012  
scale 1:100

**EXISTING ELEVATIONS**

PETER J. WALKER MRICS  
CHARTERED SURVEYOR  
182 SEAFRONT, HAYLING ISLAND, HANTS  
PO11 9 AN

TEL: 02392 467571