


**PROPOSED SINGLE STOREY REAR ADDITION.
14, FOURTH AVENUE, DENVILLES, HAVANT, HANTS.
FOR MR & MRS D. RAMSAY.**

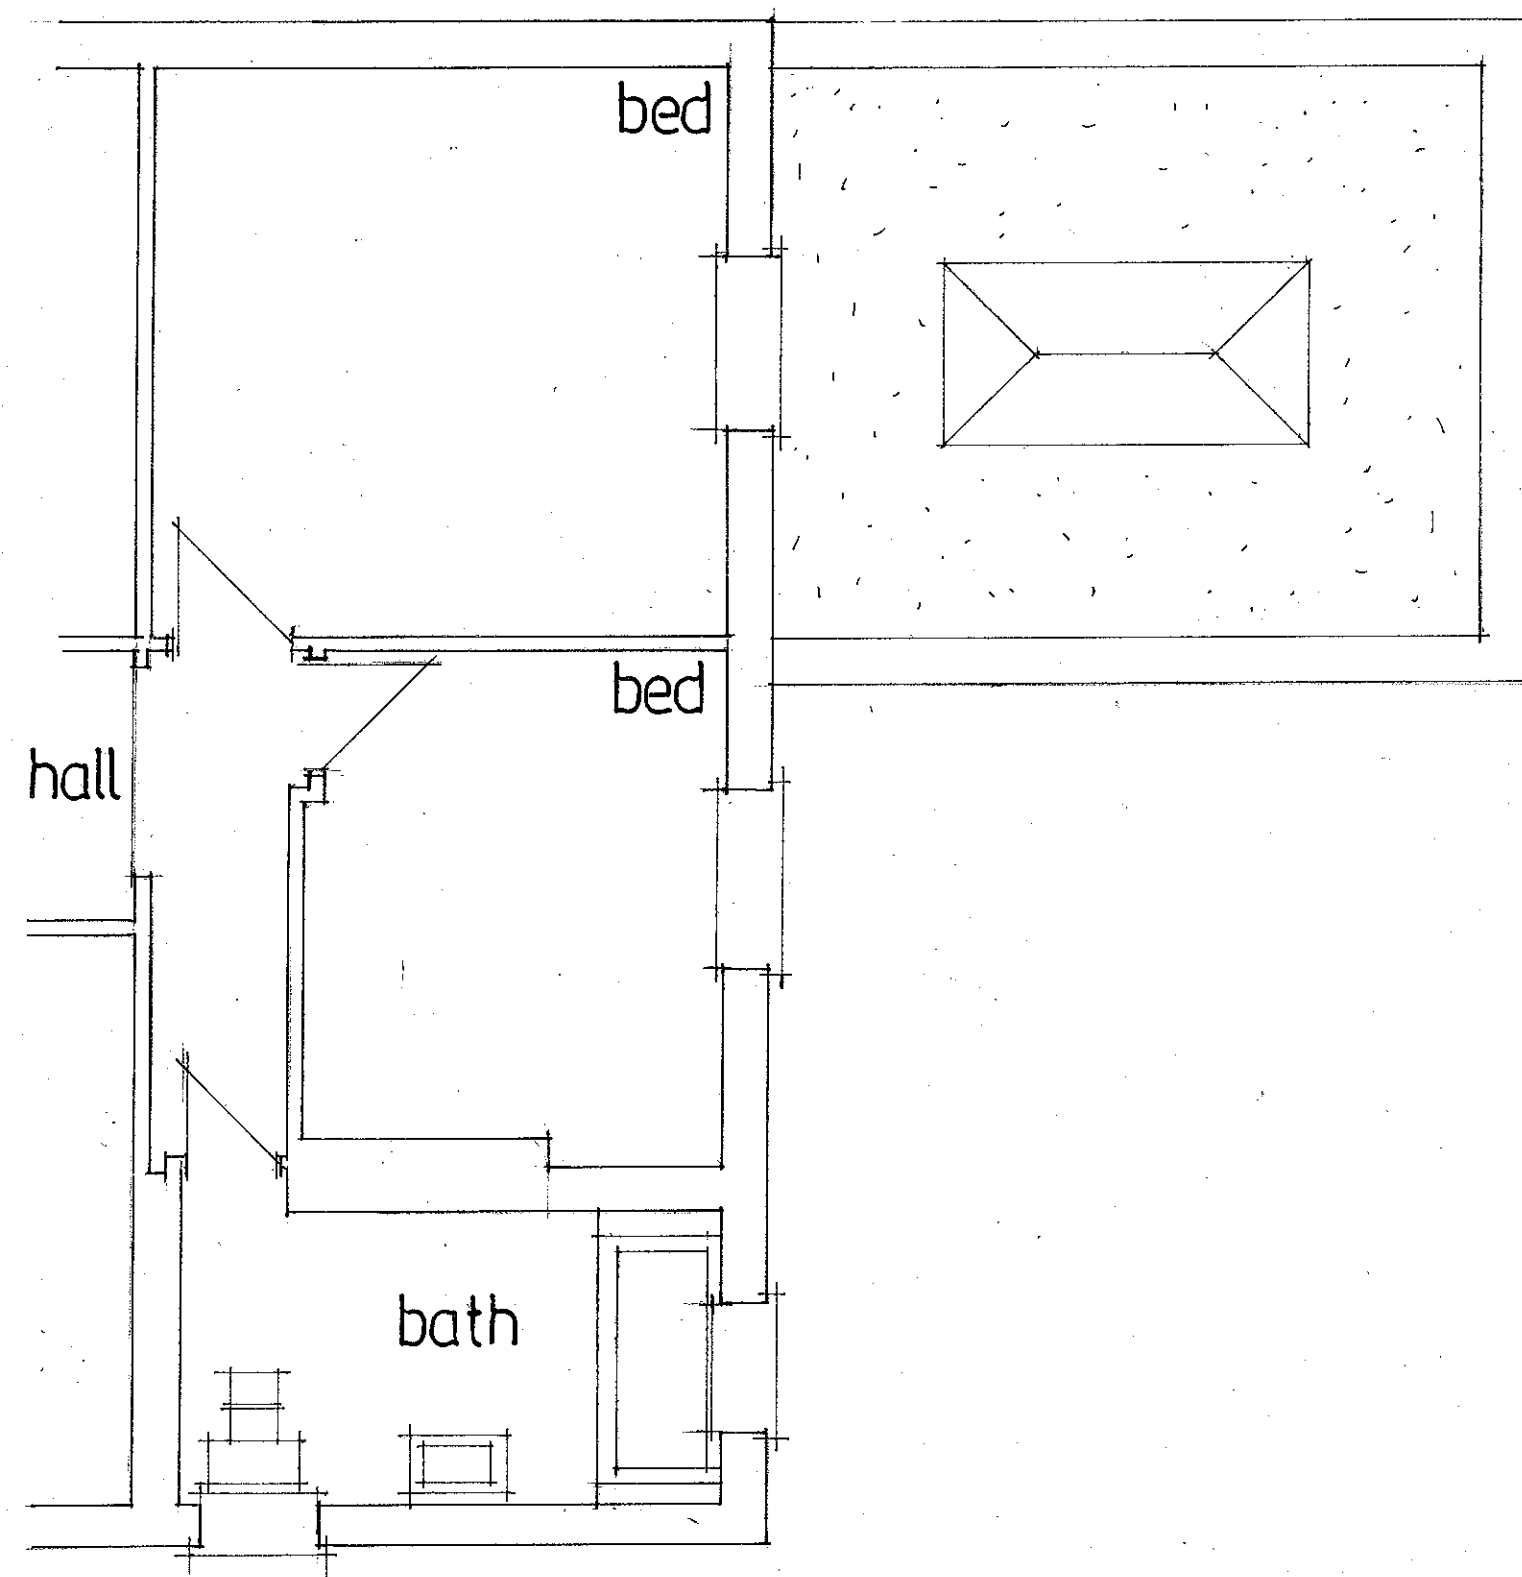

PART FIRST FLOOR


date oct 2013
scale 1:50



Produced 01 Nov 2013 from the Ordnance Survey National Geographic Database and incorporating surveyed revision available at this date. Reproduction in whole or part is prohibited without the prior permission of Ordnance Survey. © Crown Copyright 2013.

Ordnance Survey and the OS Symbol are registered trademarks of Ordnance Survey, the national mapping agency of Great Britain.

The representation of a road, track or path is no evidence of a right of way. The representation of features as lines is no evidence of a property boundary.

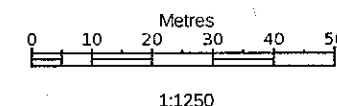

Supplied by: Latitude Mapping Ltd
Reference: OI639398
Centre coordinates: 472671 106909



**14 FOURTH AVENUE
HAVANT
PO9 2QX**

**PETER J. WALKER MRICS
CHARTERED SURVEYOR
182 SEAFRONT, HAYLING ISLAND, HANTS
PO11 9 AN**

TEL: 02392 467571