

EXISTING / CURRENT PLANNING

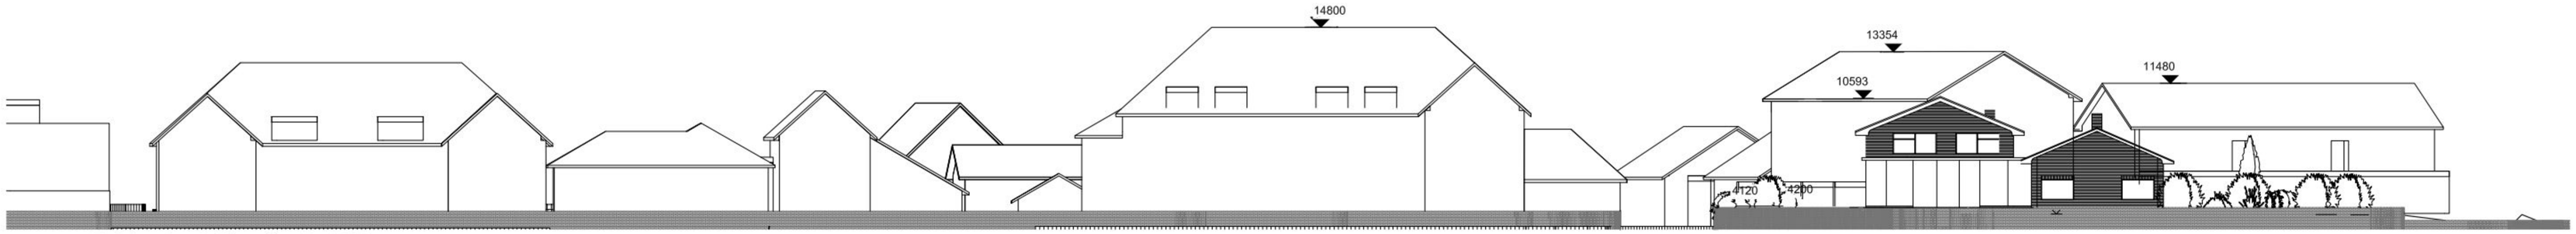

Existing South Elevation @ 1:200

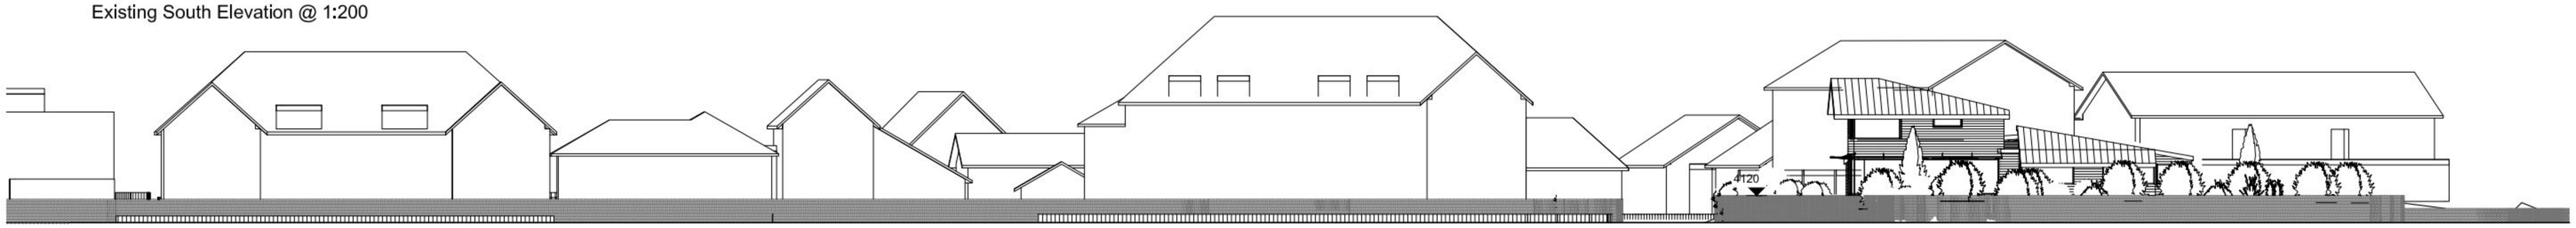

Proposed South Elevation @ 1:200


NOTES:

Dimensions to be checked on site before commencing work. Any discrepancies shall be reported to the architect immediately.

Do not scale from these drawings except for planning purposes. Use figured dimensions only.

Where applicable this drawing is to be read in conjunction with other consultants' drawings.

All drawings to be read in conjunction with specification and all other drawings including structural engineer and mechanical and electrical drawings / specification

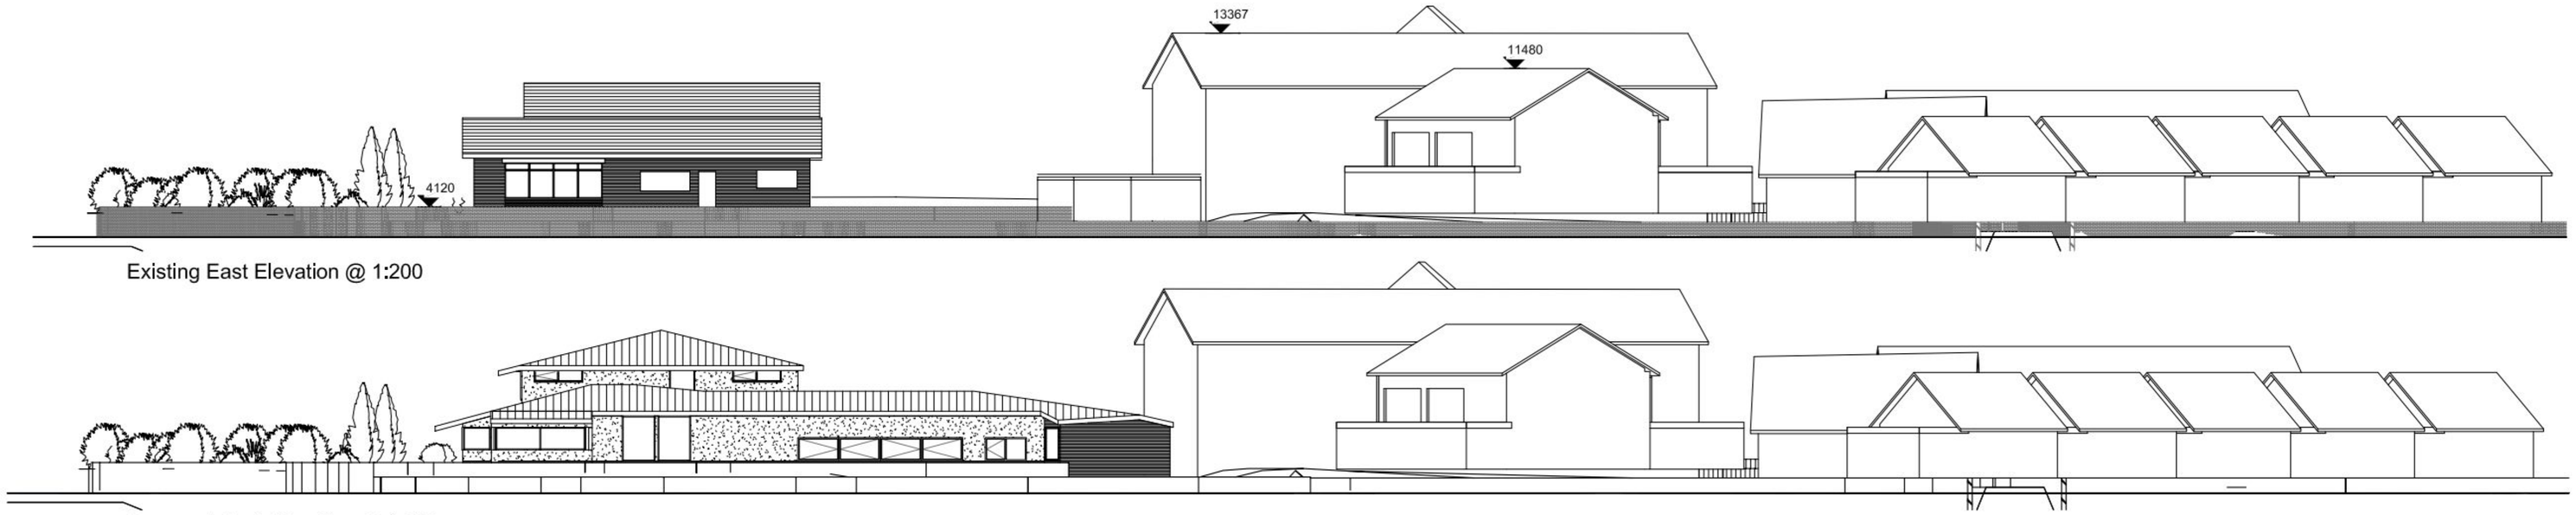

Existing East Elevation @ 1:200

Proposed East Elevation @ 1:200


PERMIT




Existing North Elevation @ 1:200



Existing West Elevation @ 1:200

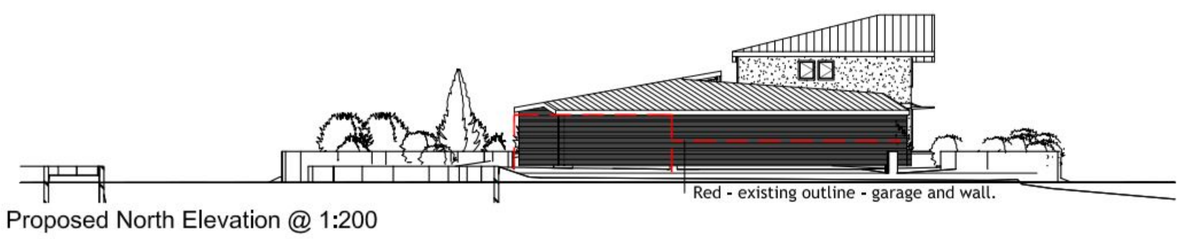

Proposed North Elevation @ 1:200

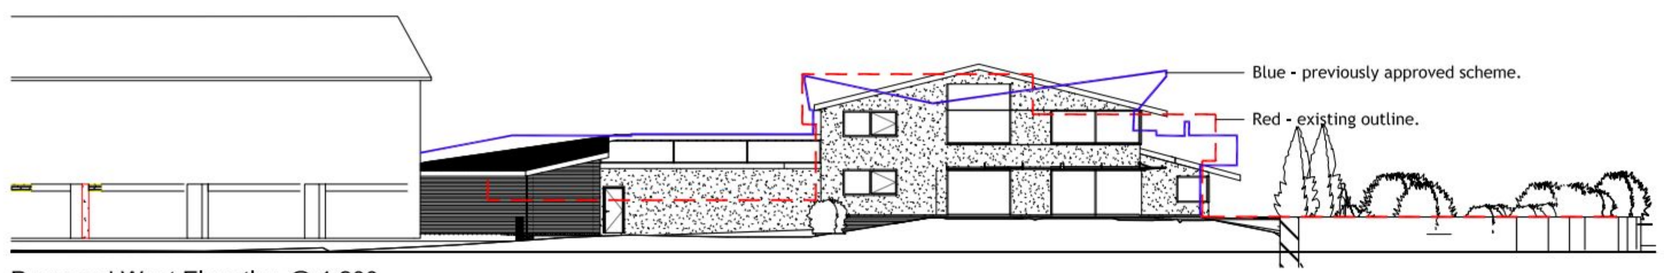

Proposed West Elevation @ 1:200

REV	DATE	AMENDMENT	DRAWN
a	18.7.11	render	MH

helyerdesign
sustainability through design
mail@helyerdesign.co.uk www.helyerdesign.co.uk.
1 The Old Flour Mill, Emsworth, PO10 7BT
01243 370 715

CLIENT
Mr John Pritchard

PROJECT
68 Queen Street
Emsworth
Hampshire

DRAWING
elevations

SCALE
As Noted

DATE August 2010 DRAWN MH

DRAWING NUMBER
10067/005

REVISION
d