

EXISTING SIDE ELEVATION

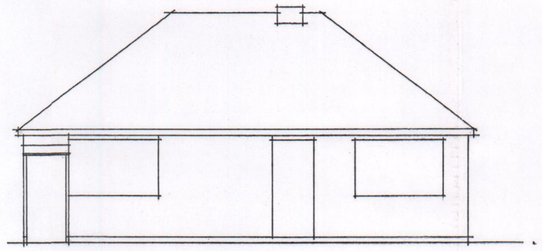

EXISTING REAR ELEVATION

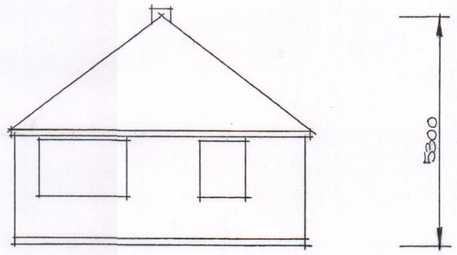

EXISTING SIDE ELEVATION

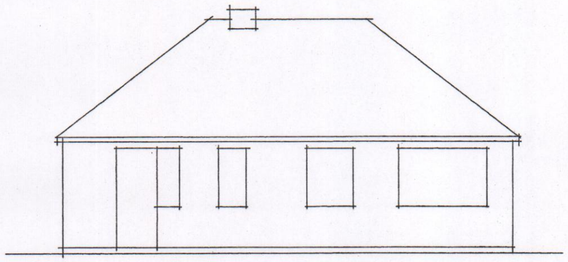

EXISTING FRONT ELEVATION

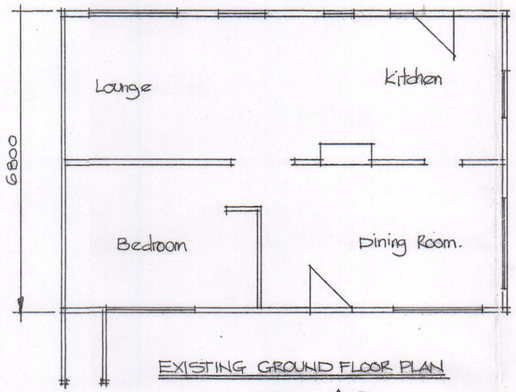

EXISTING GROUND FLOOR PLAN

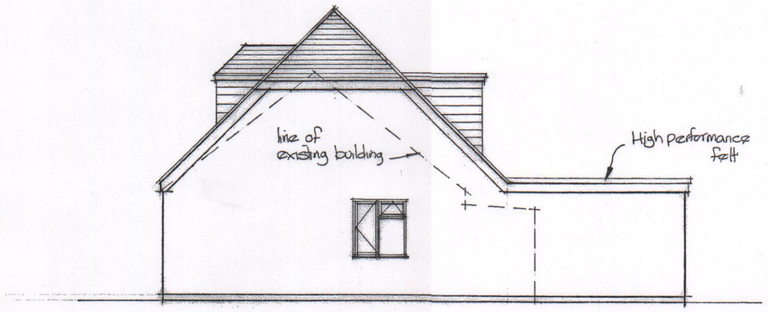

PROPOSED SIDE ELEVATION

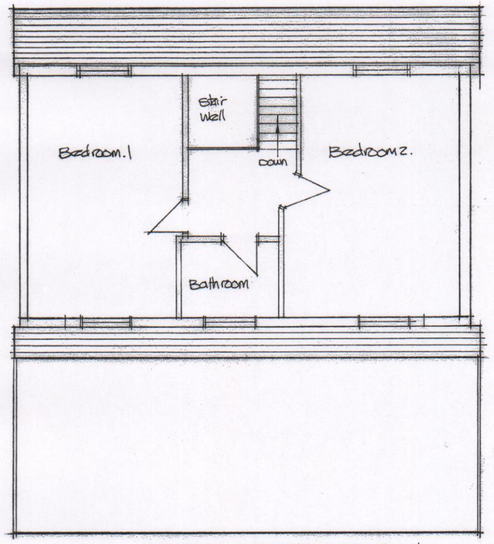

PROPOSED FIRST FLOOR PLAN

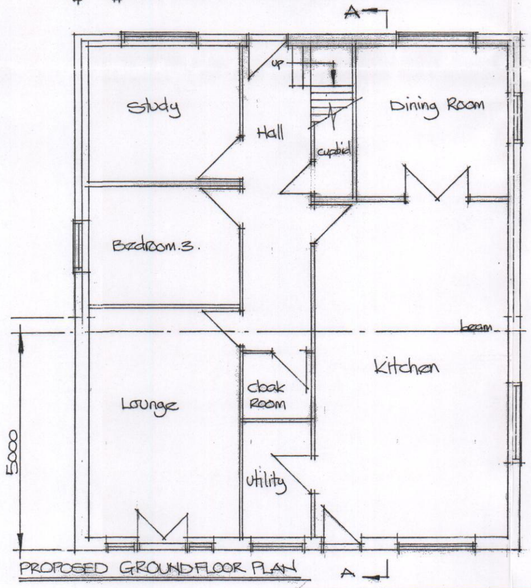

PROPOSED GROUNDFLOOR PLAN

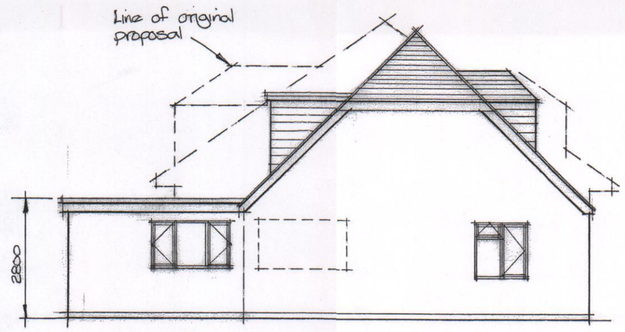

PROPOSED SIDE ELEVATION

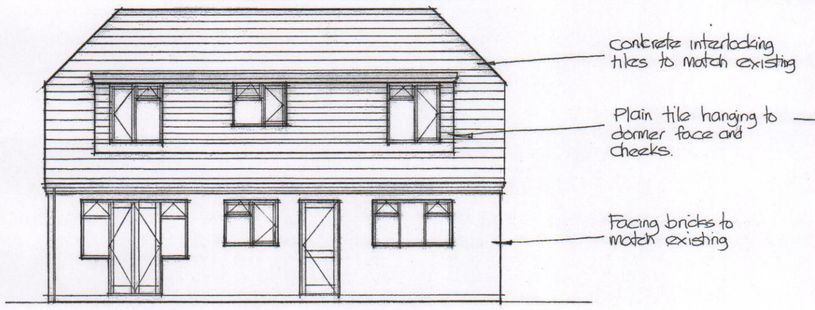

PROPOSED REAR ELEVATION



PROPOSED FRONT ELEVATION

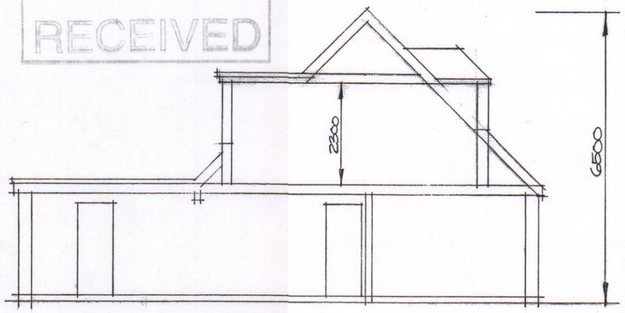

SECTION A-A

HAVANT BOROUGH COUNCIL
10 OCT 2011
RECEIVED

Note:
All dimensions must be checked on site and not scaled from this drawing.

B	11/2011	Reduce 1st floor, add single storey extension
A		
	Date	Revision

© copyright

Client

MR & MRS GREEN

Job Title

15 HASLEMERE GARDENS
HAYLING ISLAND
HANTS
PO11 0SD

Drawing Title

PROPOSED GROUND AND 1ST FLOOR EXTENSION

Scale 1:100

Date 09/2011

Drawn by Opal Inspirations

Drg. No. OI 240/1

Rev. B

Repropoint 2577

ARCHITECTURAL 420 x 594mm A2.