


SUPERSEDED




Proposed NW/Rear Elevation



Proposed SE/Front Elevation

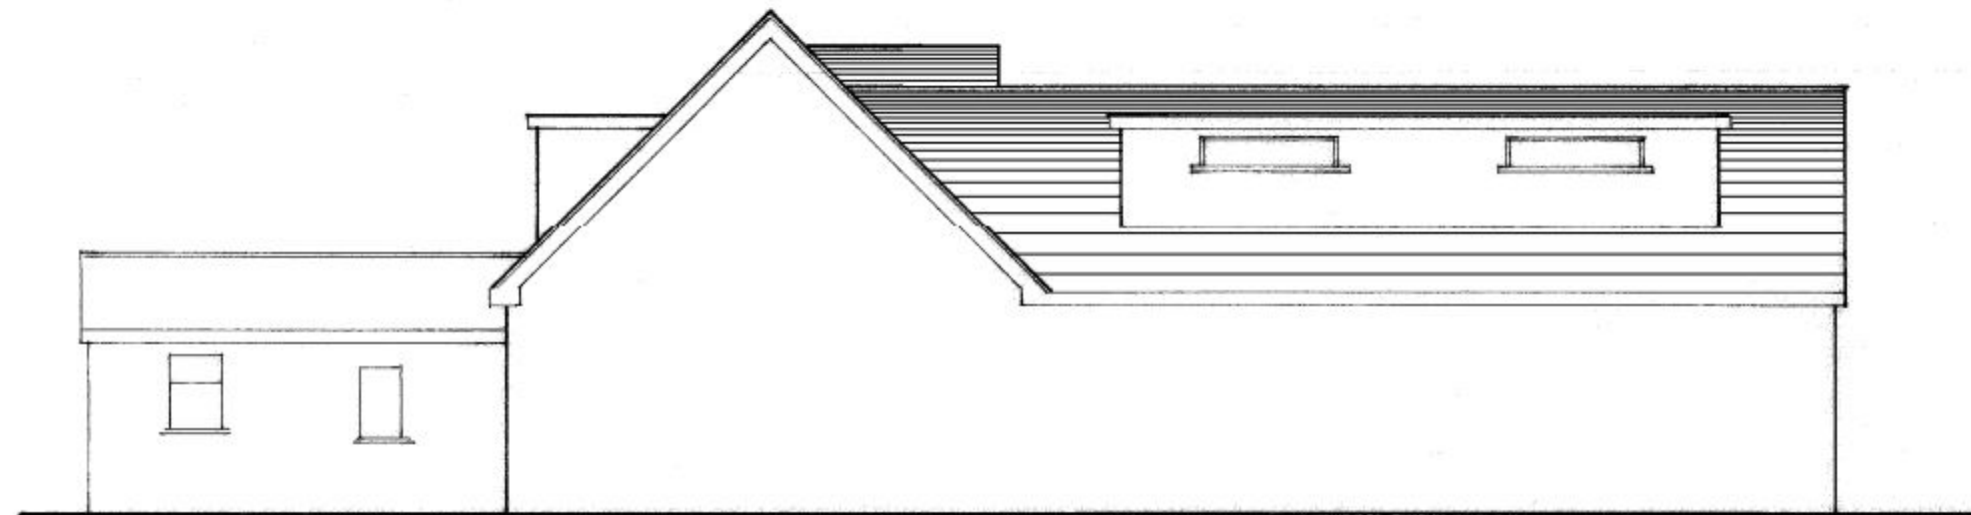

Proposed SW/Side Elevation

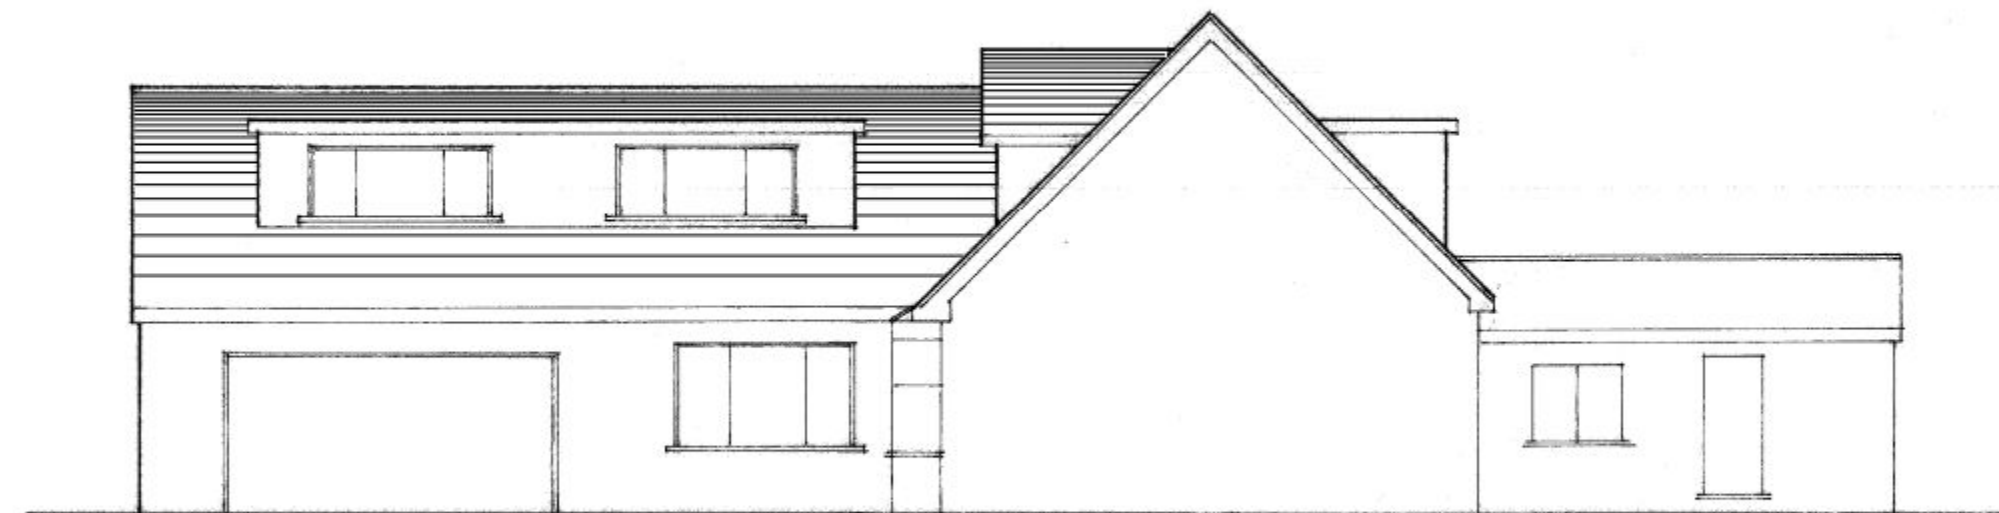

Proposed NE/Side Elevation

1 0 1 2 3 4
Metres @ 1:100 Scale

These Plans have been prepared for the purpose of obtaining Planning Permission and/or Building Regulation Approval for the work shown thereon only and should not be used for any other purpose.

© These Plans remain the copyright of the architect and must not be copied or reproduced in any way without written permission with the exception of Local Authorities for Planning Purposes



Andrew R Dunks

BSc(Hons) MRICS MBEng

Chartered Surveyor and Building Engineer

Unit 1, Brambles Enterprise Centre

Waterlooville, Hants, PO7 7TH

Tel: (023) 9225 3034

e-mail: plans@dunks.freemove.co.uk

Proposed Extensions To
5 Oaklands Grove
Waterlooville

For Mr D Shawyer

Scale - 1:100 at Page Size A3

Date - August 2013