


**PROPOSED SINGLE STOREY REAR ADDITION.
14, FOURTH AVENUE, DENVILLES, HAVANT, HANTS.
FOR MR & MRS D. RAMSAY.**

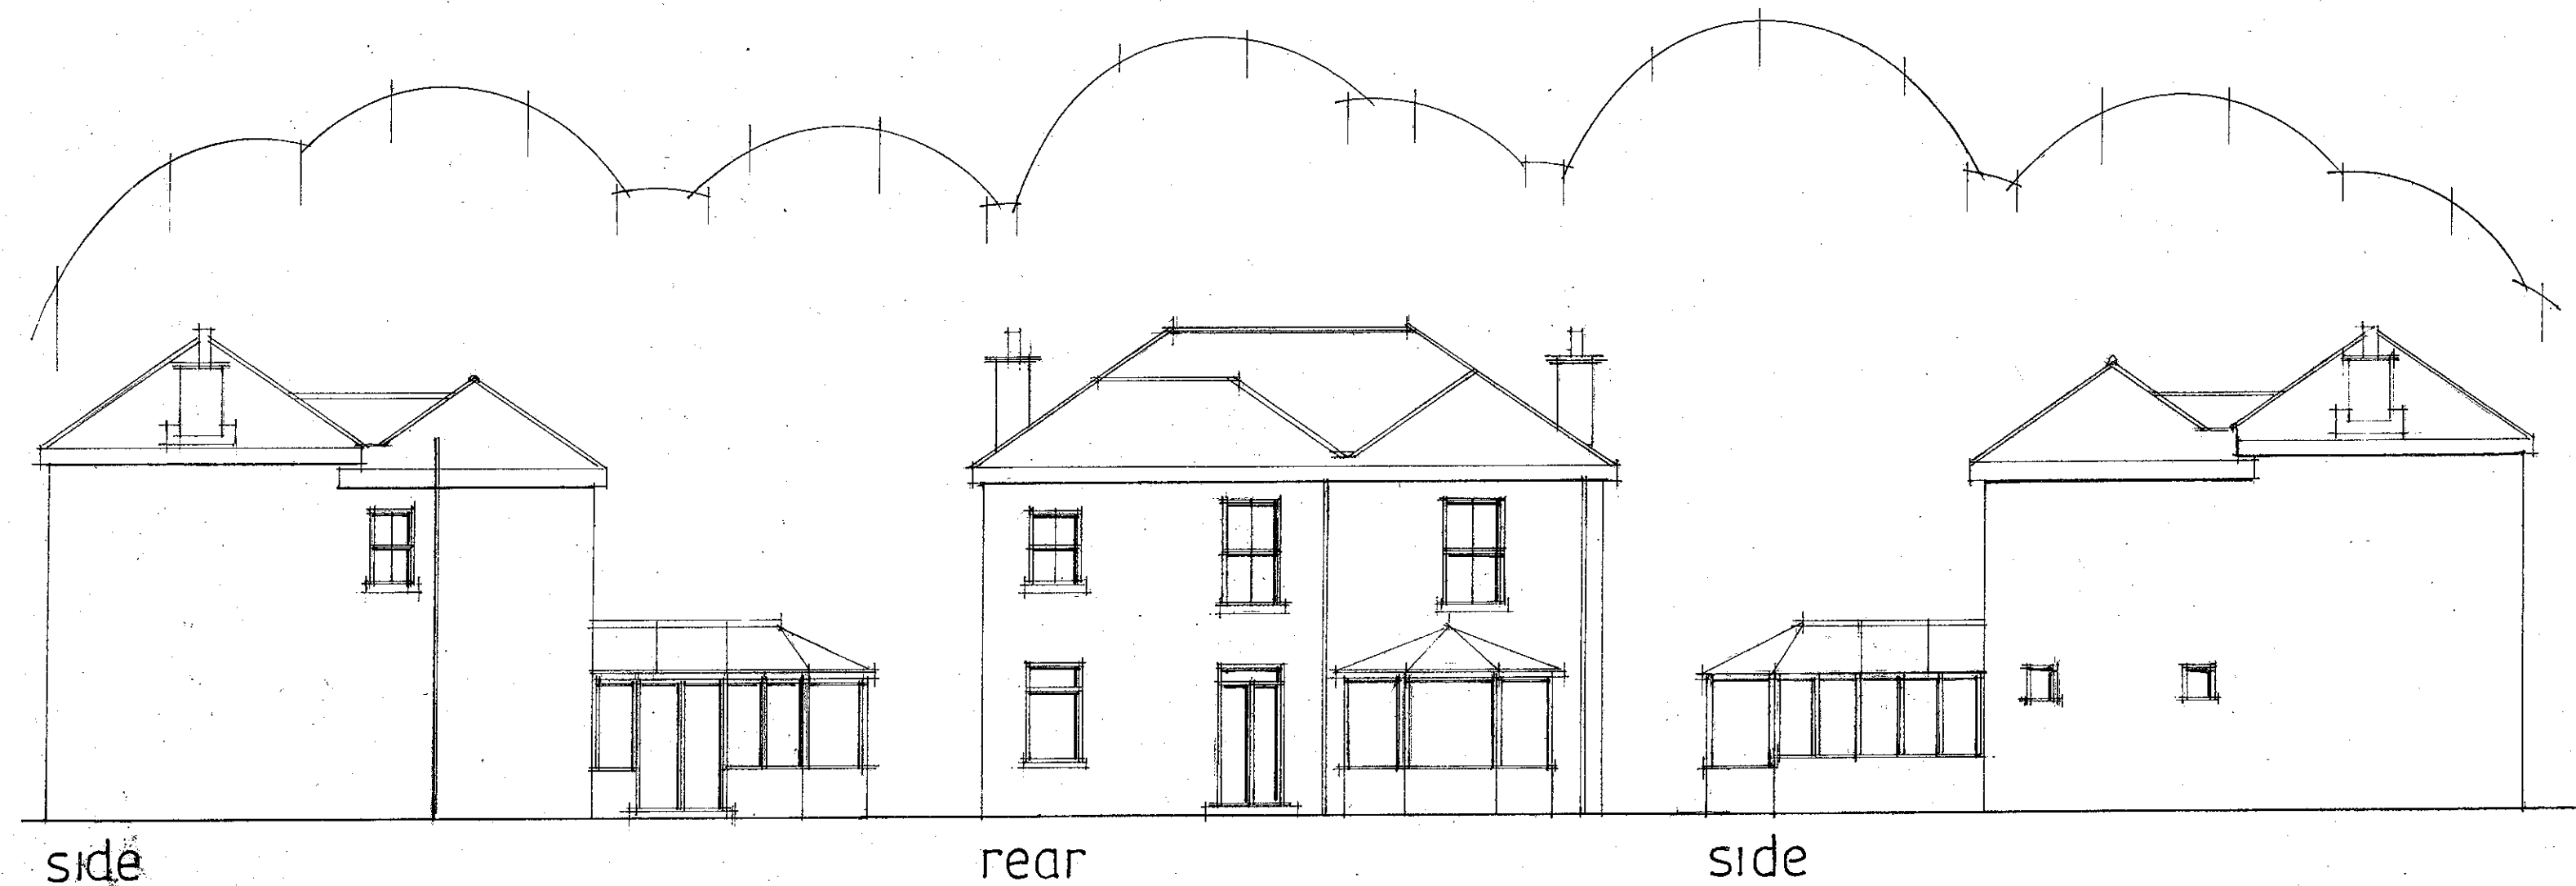

date oct 2013
scale 1:100

EXISTING ELEVATIONS.

PETER J. WALKER MRICS
CHARTERED SURVEYOR
182 SEAFRONT, HAYLING ISLAND, HANTS
PO11 9 AN

TEL: 02392 467571