



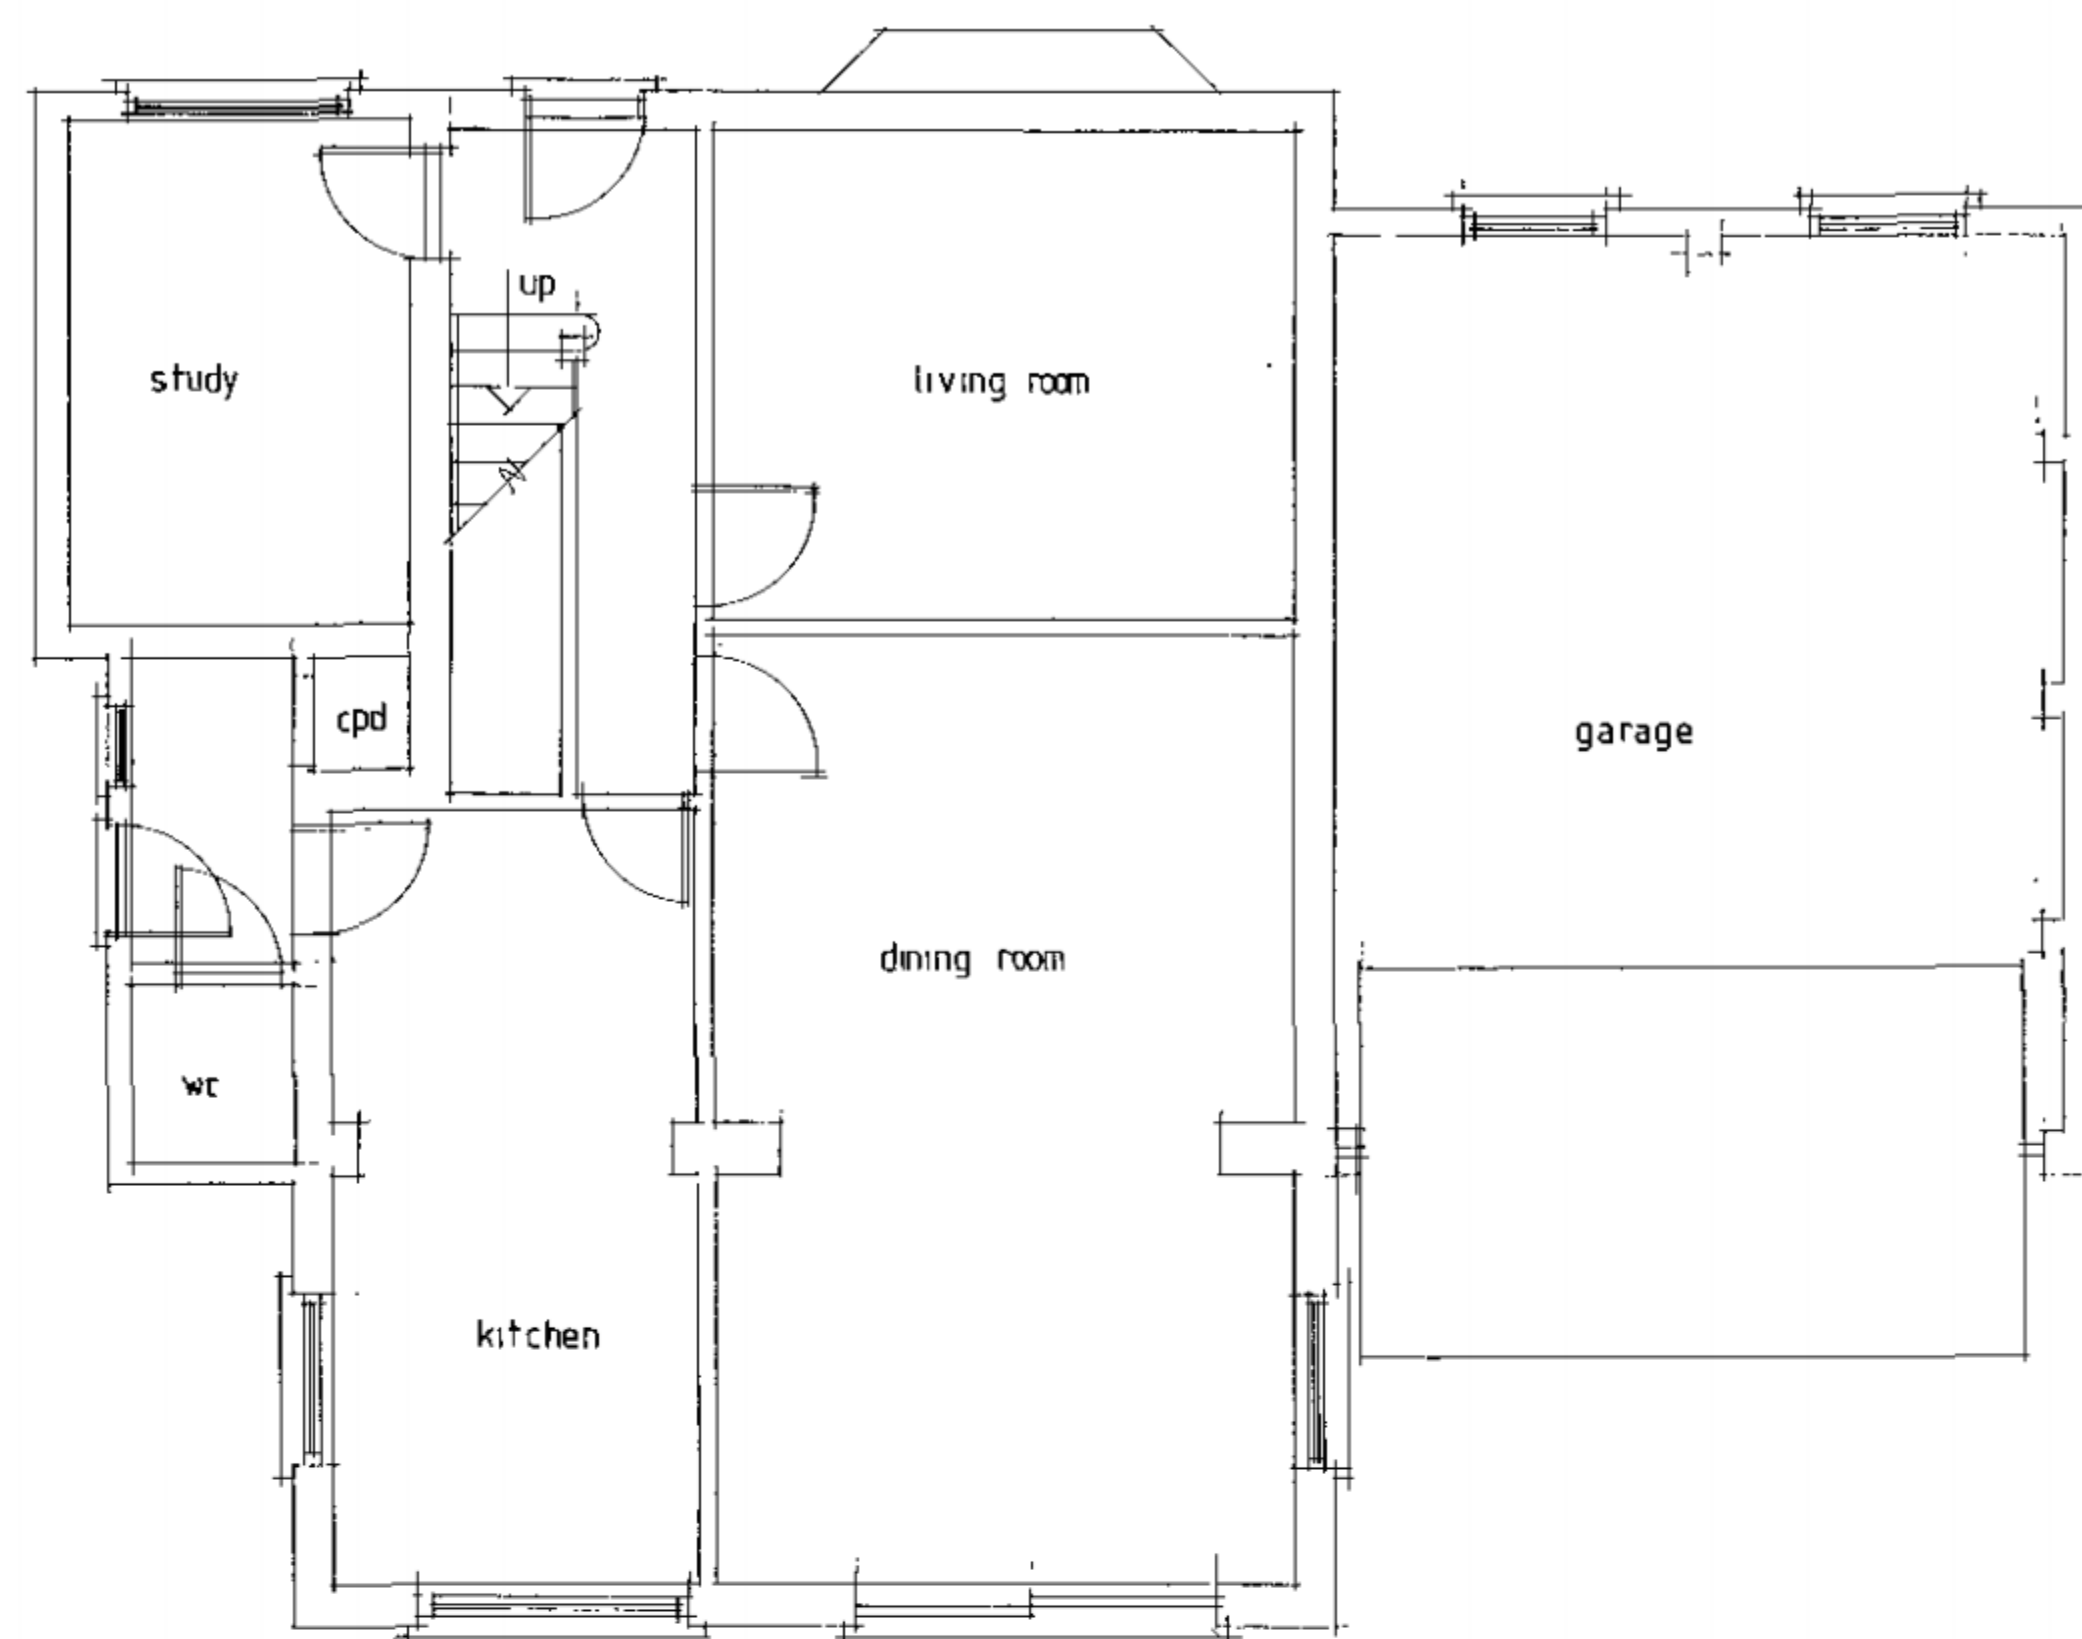


existing ground floor

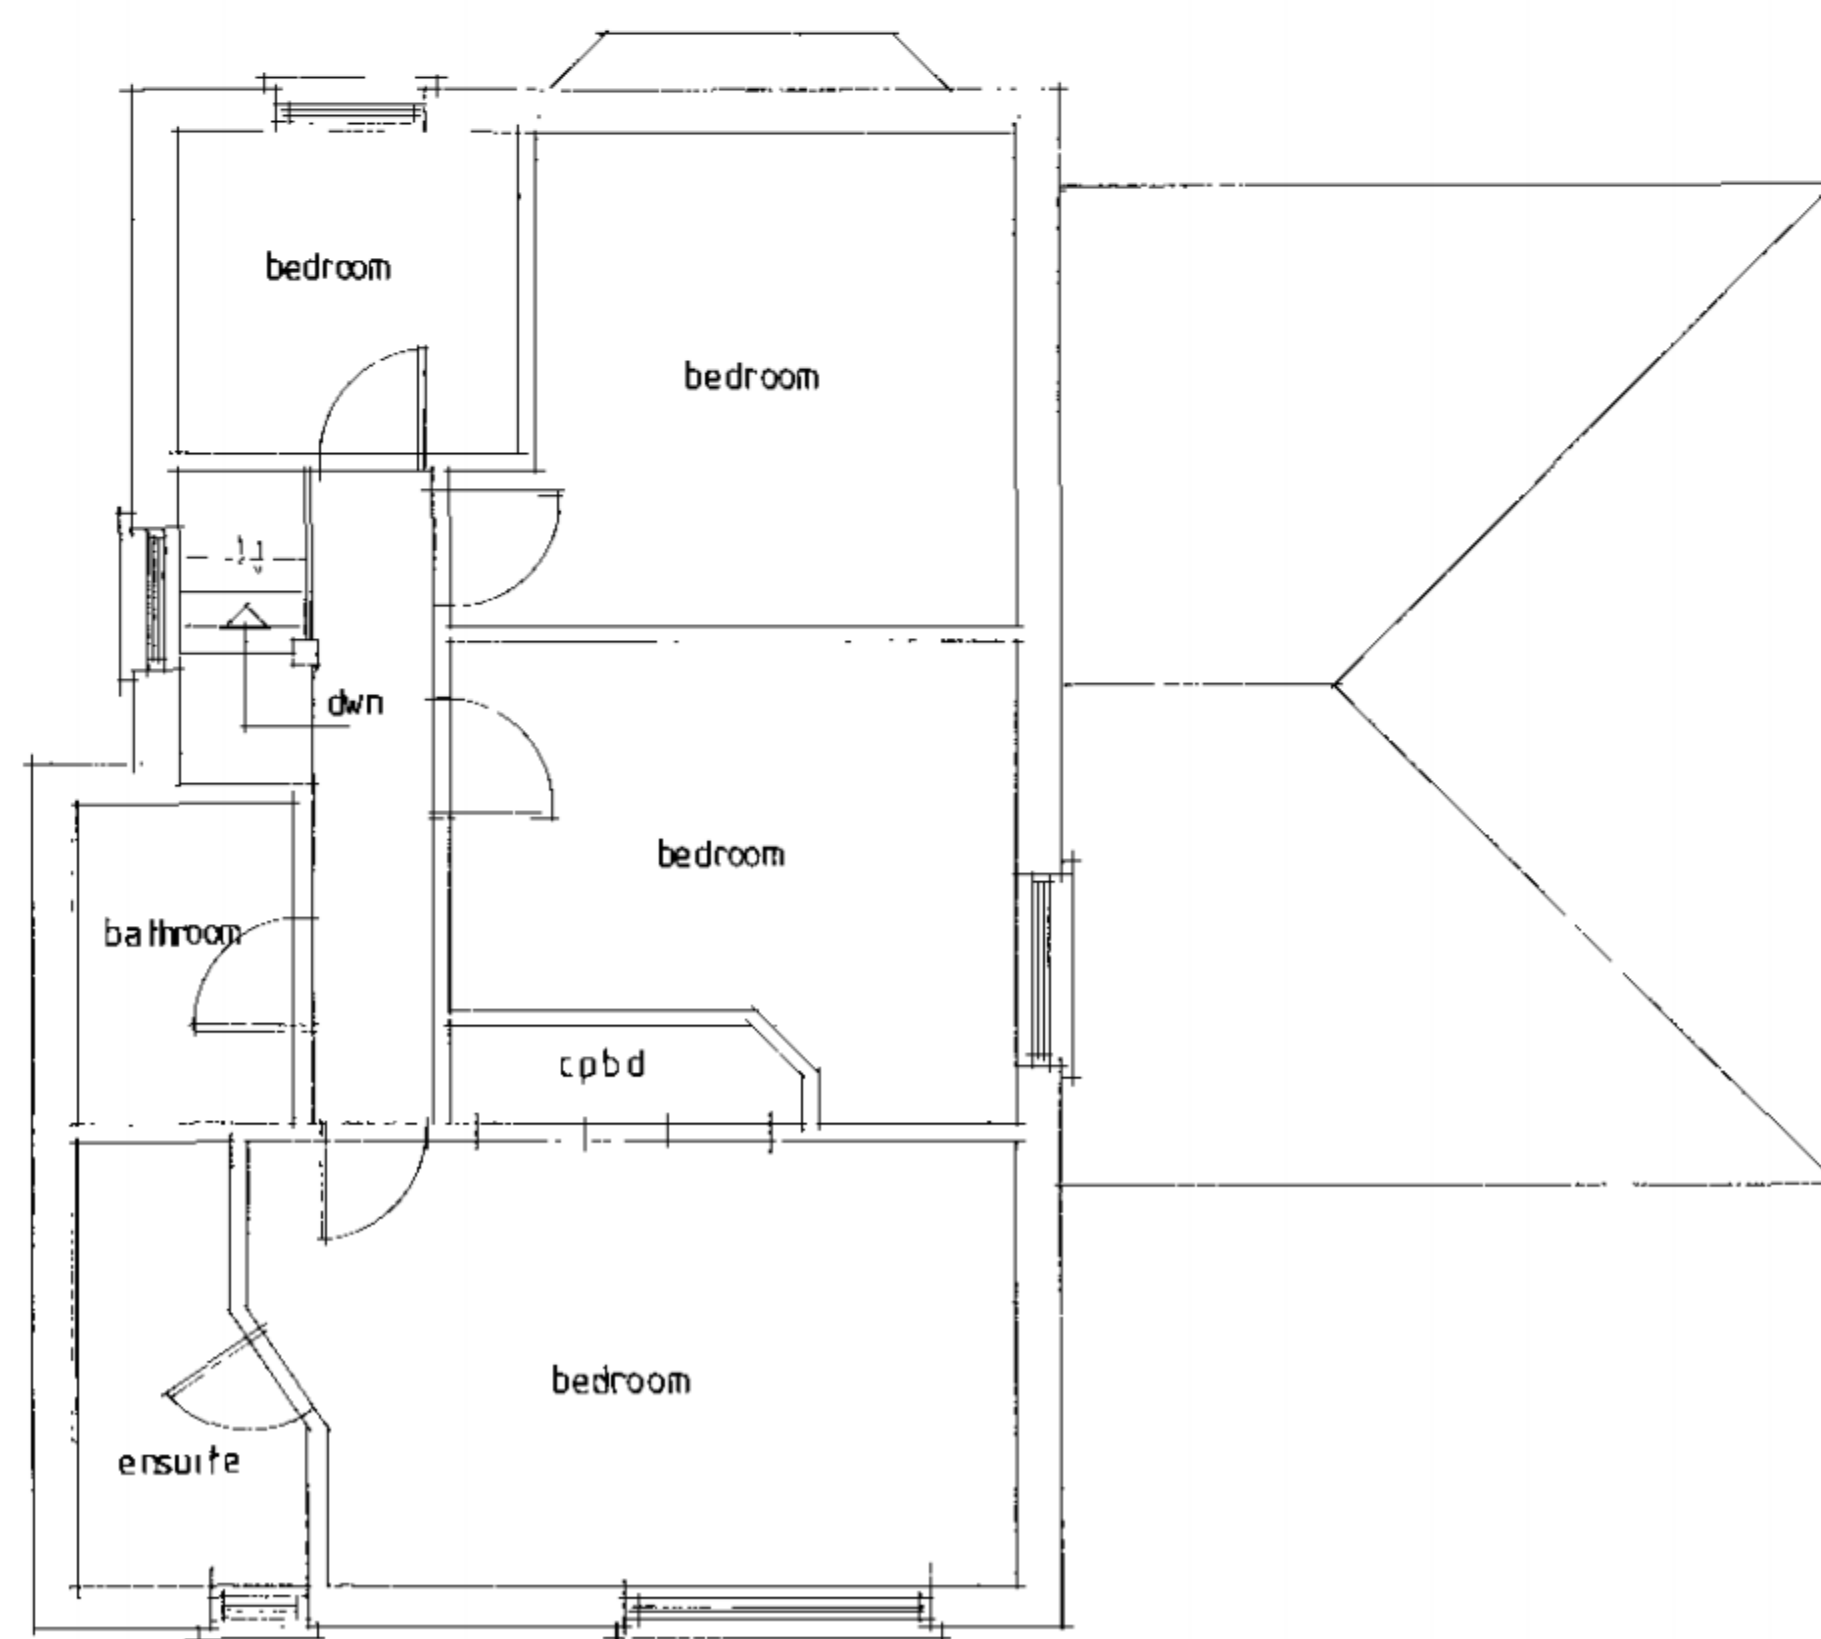

existing first floor




existing rear

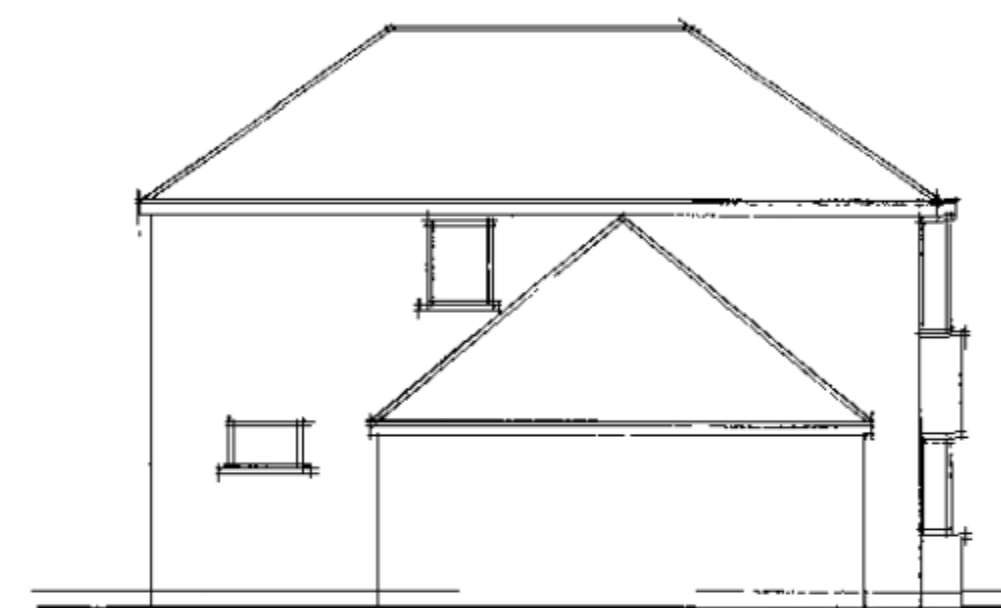

existing side



existing front

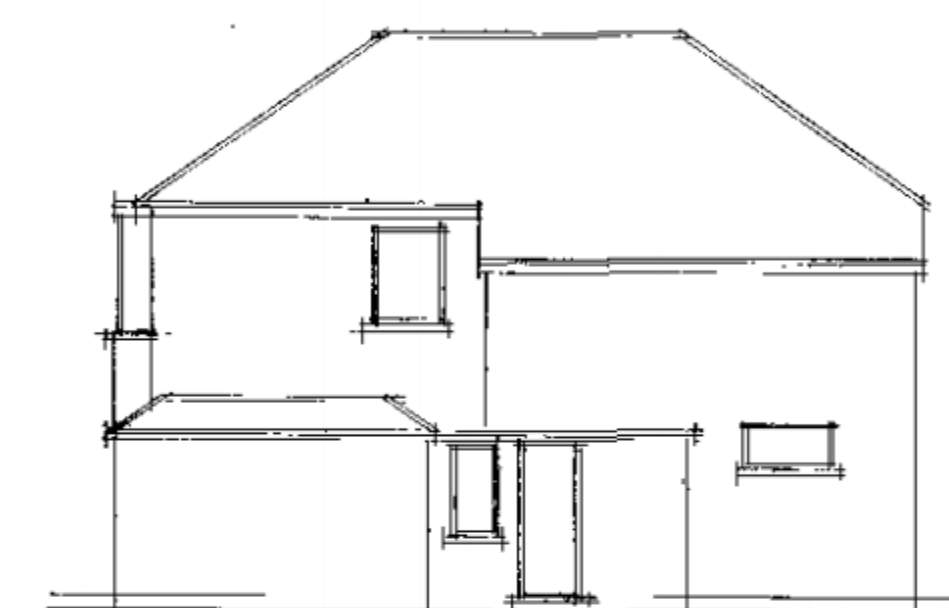

existing side

A		Date	Revision
© copyright			
THORNS-YOUNG ARCHITECTURAL			
THORNS-YOUNG LTD CHARTERED BUILDING CONSULTANTS 212 London Road, North End, Portsmouth PO2 9LQ Tel: 0231 9267 288 Fax: 0231 9266 333 Website: www.thorns-young.co.uk			
Client			
Mr & Mrs Pickup			
Job Title		HAVANT BOROUGH COUNCIL 10 MAY 2013 RECEIVED	
3 Mill Road		Waterlooville	
Drawing Title			
existing plans			
Scale 1:50 1:100			
Date APR 2013		Drawn by RN	
Drg No		Rev.	
6054-13-1			