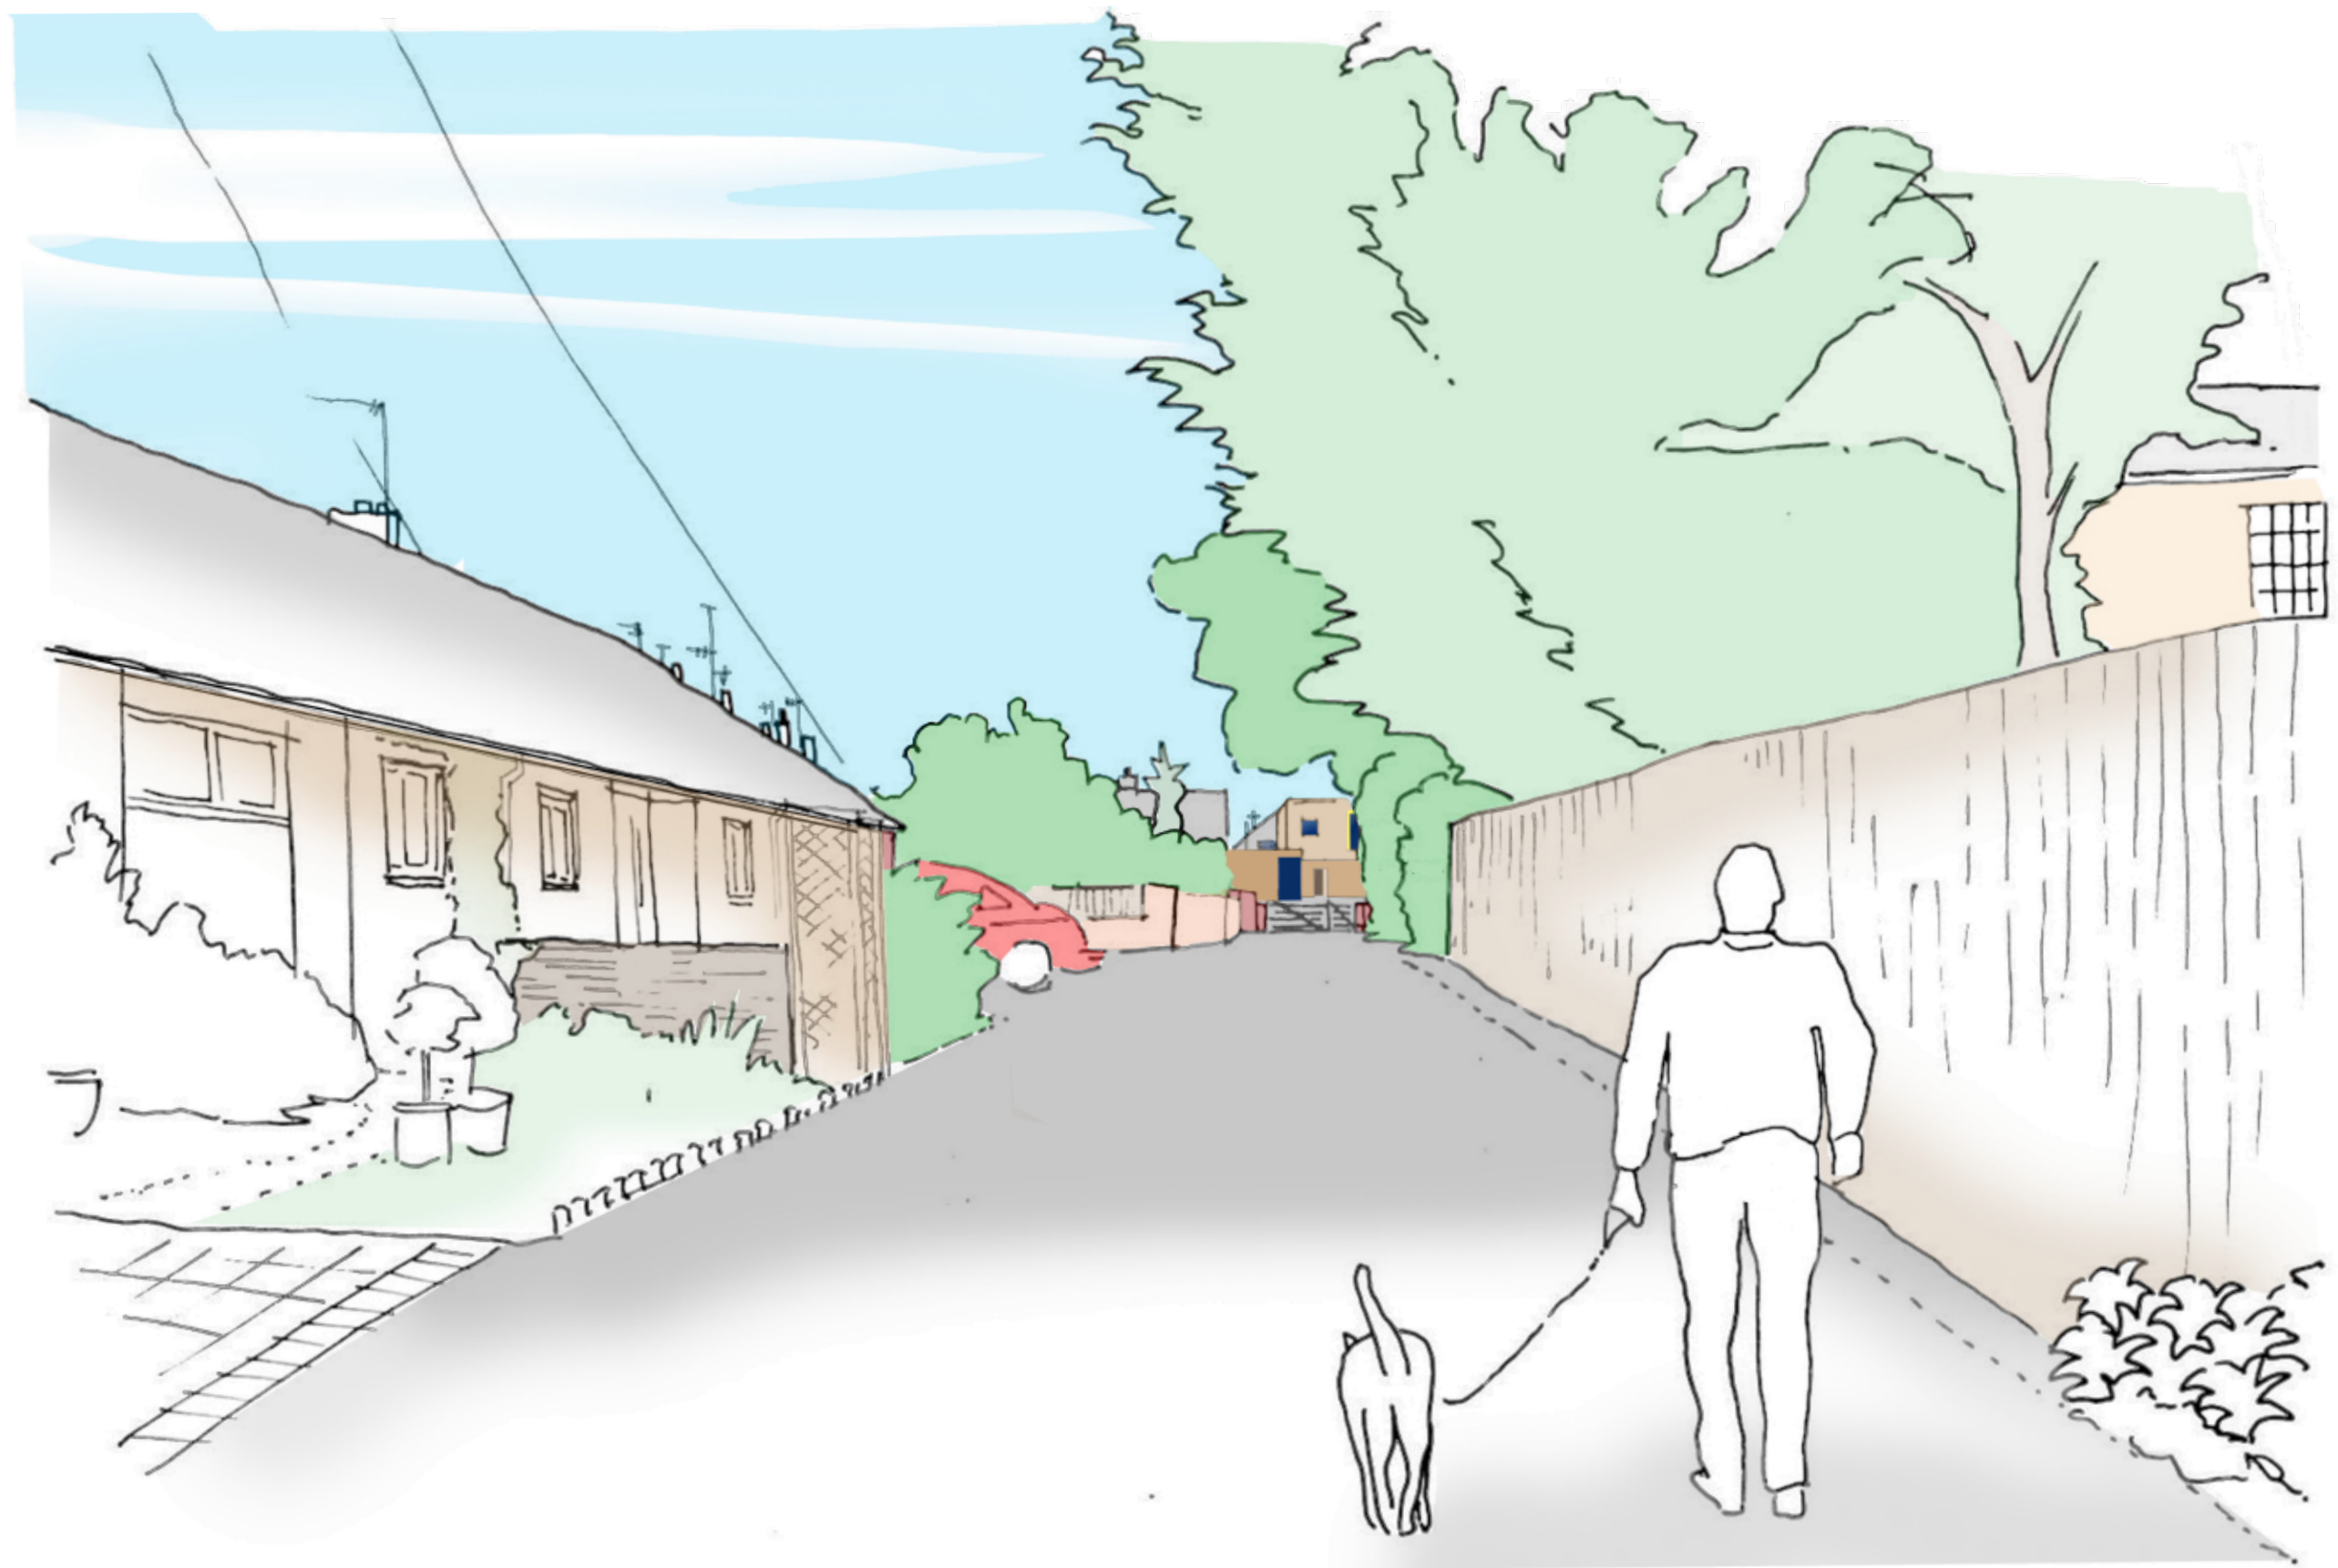


To be read in conjunction with all relevant information

project Former St John Ambulance Site, Convent Lane, Emsworth
for Mr & Mrs Sutherland
title VIEW A (FROM JCTN WITH HAVANT ROAD)

status FOR APPROVAL

scale NTS	size A3	drawing number P.12	rev. 00
--------------	------------	------------------------	------------

ruth butler architects

7 The Green
Rowlands Castle, Hants PO9 6BW

tele/fax 023 92413562
e-mail ruth@ruthbutlerarchitects.com
web butler-butlerarchitects.com