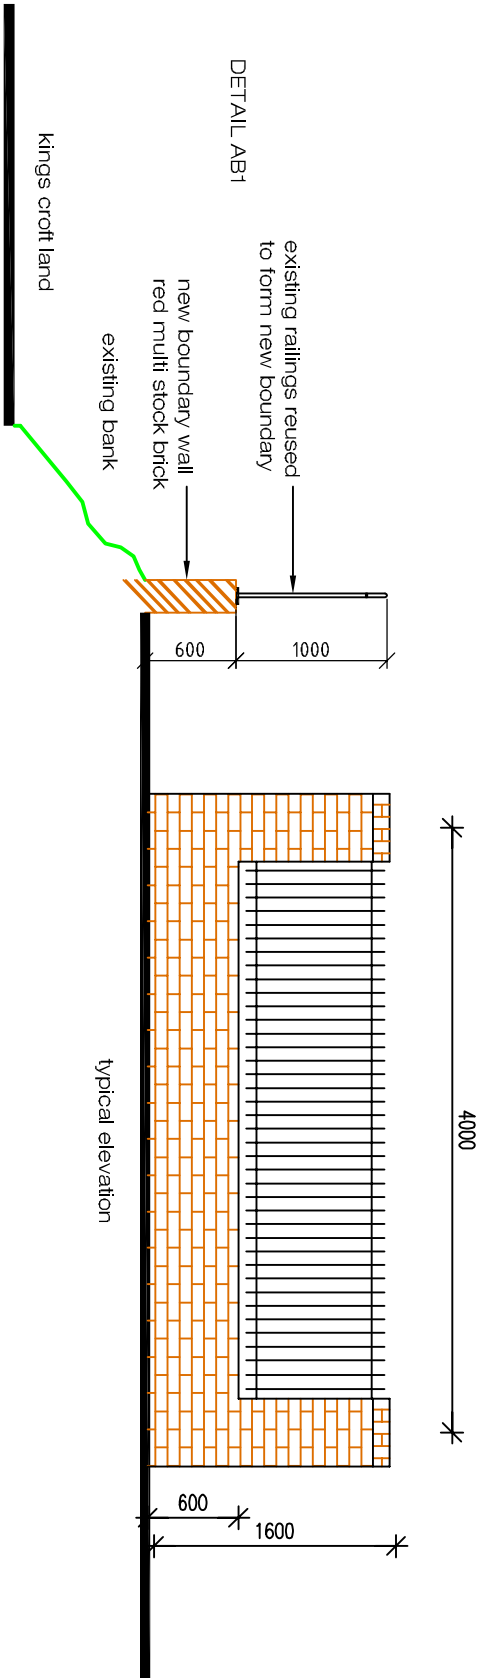


Revision	Description	Date	Drawn
----------	-------------	------	-------

Project:
BEDHAMPTON ARTS CENTRE
HAVANT ROAD
BEDHAMPTON
HAVANT

Drawing Title:

BOUNDARY DETAILS

Chris Flint Associates Ltd

CHARTERED SURVEYORS - PROJECT MANAGERS
DEVELOPMENT CONSULTANTS

Drawn By	Date	Checked By	Date	Approved By	Date
CF	16/07/13				

CFA	FULL	Revision:	1	Scale:	1:50
-----	------	-----------	---	--------	------

PLANNING

2 Emerald Close Waterlooville Haris PO7 8NZ
tel: 023 92 432484 fax: 023 92 388554 Email: cflint@chrisflint.co.uk