


NOTES

Use figured dimensions only. Scale drawing only when a scale bar is present. All dimensions to be checked by user and any discrepancies, error or omissions to be reported to the architect before work commences. Read this drawing with all relevant materials.

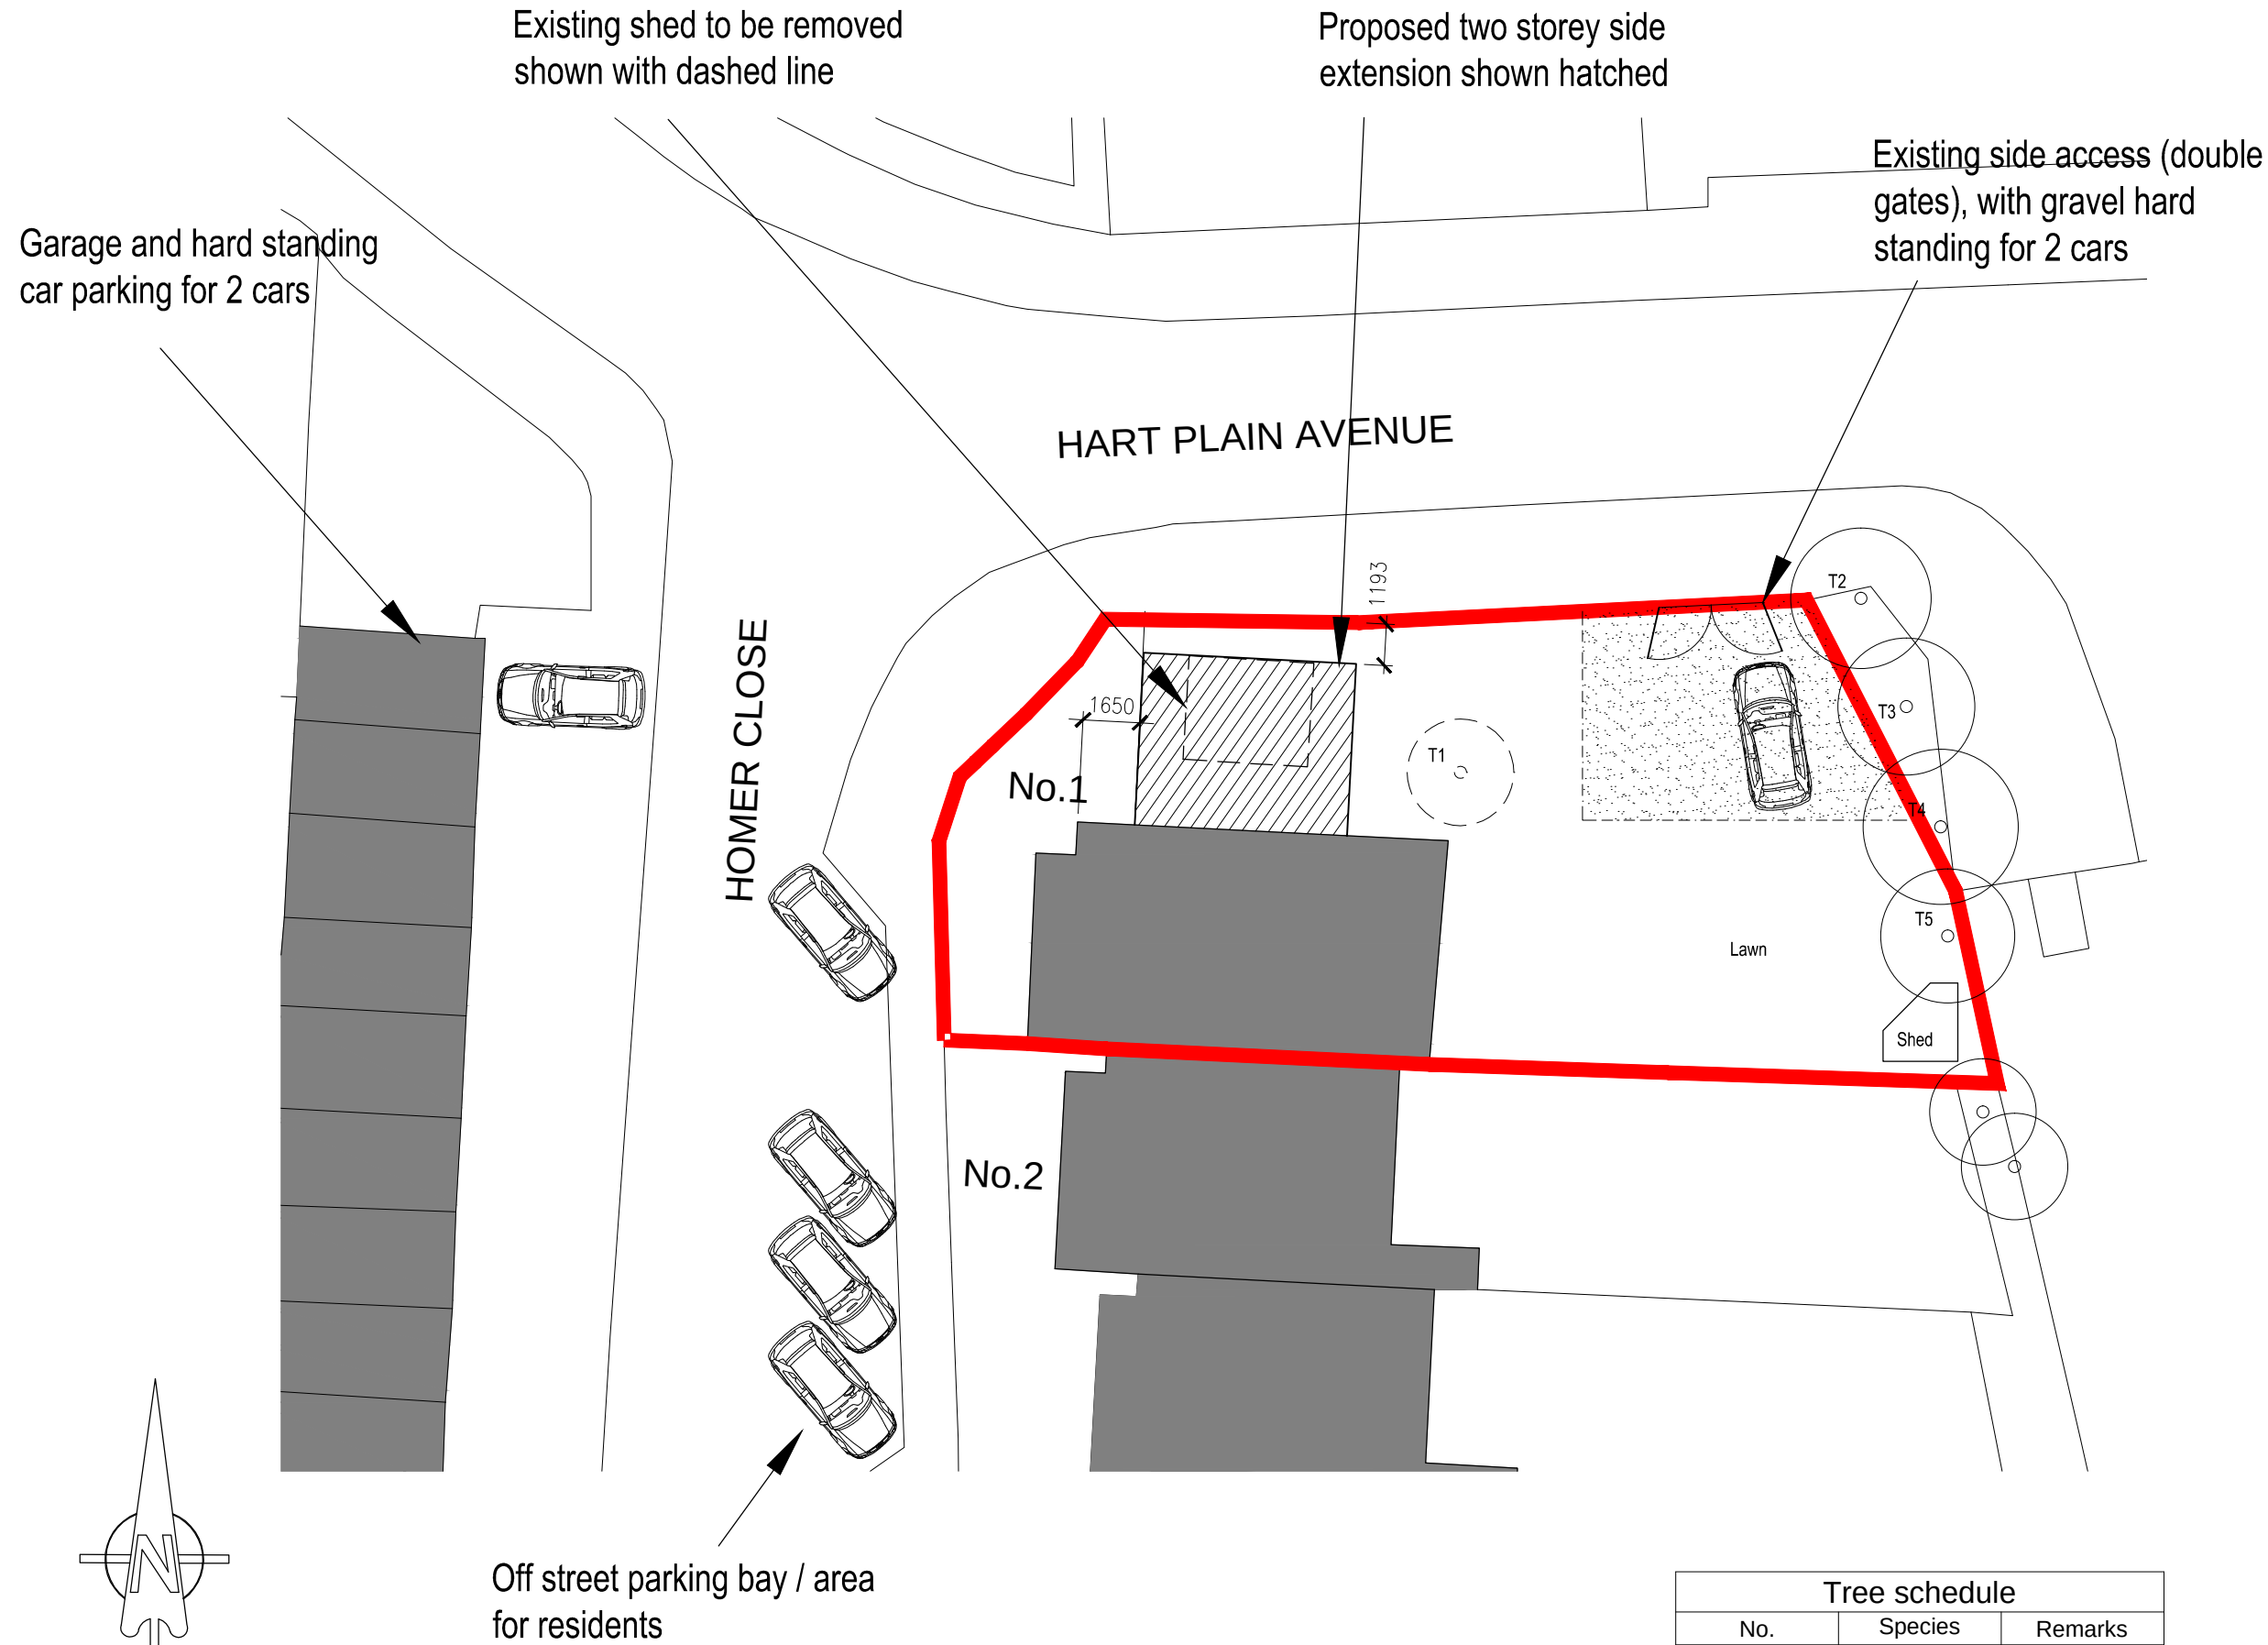

Tree schedule		
No.	Species	Remarks
T1	Magnolia	To be removed
T2	Oak	Outside site
T3	Oak	Outside site
T4	Oak	Outside site
T5	Oak	Retained

Rev	Date	Dwn	Chkd	Description
Purpose of Issue:				
PLANNING SUBMISSION				
client:				
MRS. MARCHANT				
project:				
1 HOMER CLOSE, COWPLAIN				
drawing title:				
TWO STOREY SIDE EXTENSION				
BLOCK PLAN				
scale at A3:	date:	drawn by:	checked by:	
1:200	19.04.13	ADR	-	
drawing number:				revision:
PL1308/PL05				P1

2D Plan Store