






FRONT ELEVATION

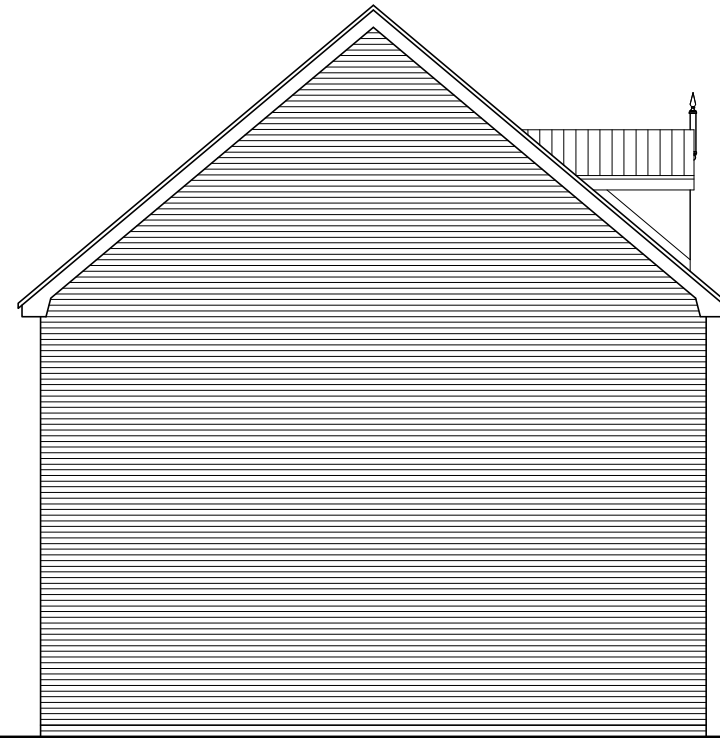

SIDE ELEVATION

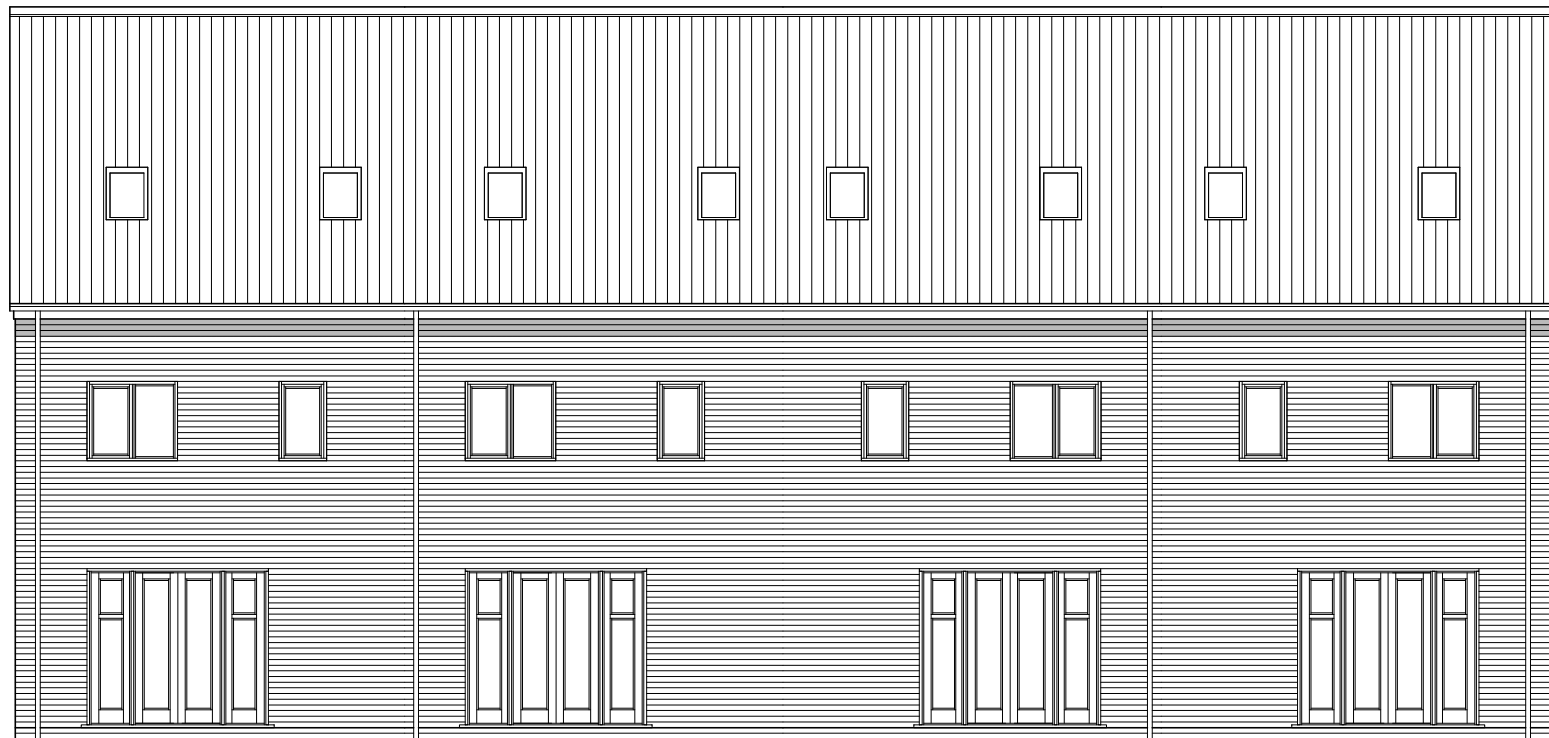

REAR ELEVATION

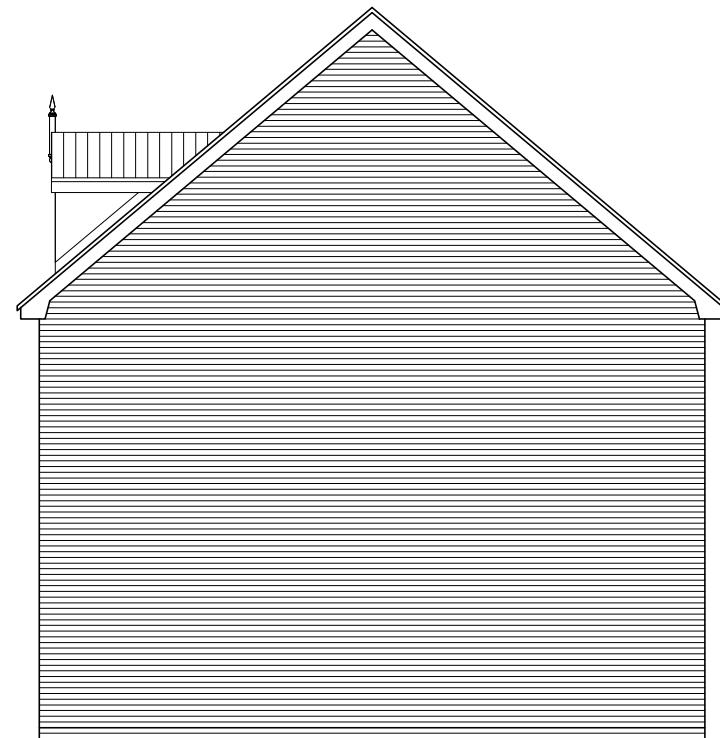

SIDE ELEVATION

House Type L

BLOOR HOMES
•this drawing is copyright.

New Lane
 Havant

Jan 2012
 1:100 @ A3

Plot 49-52 Elevations

NLH/P49-52/03

